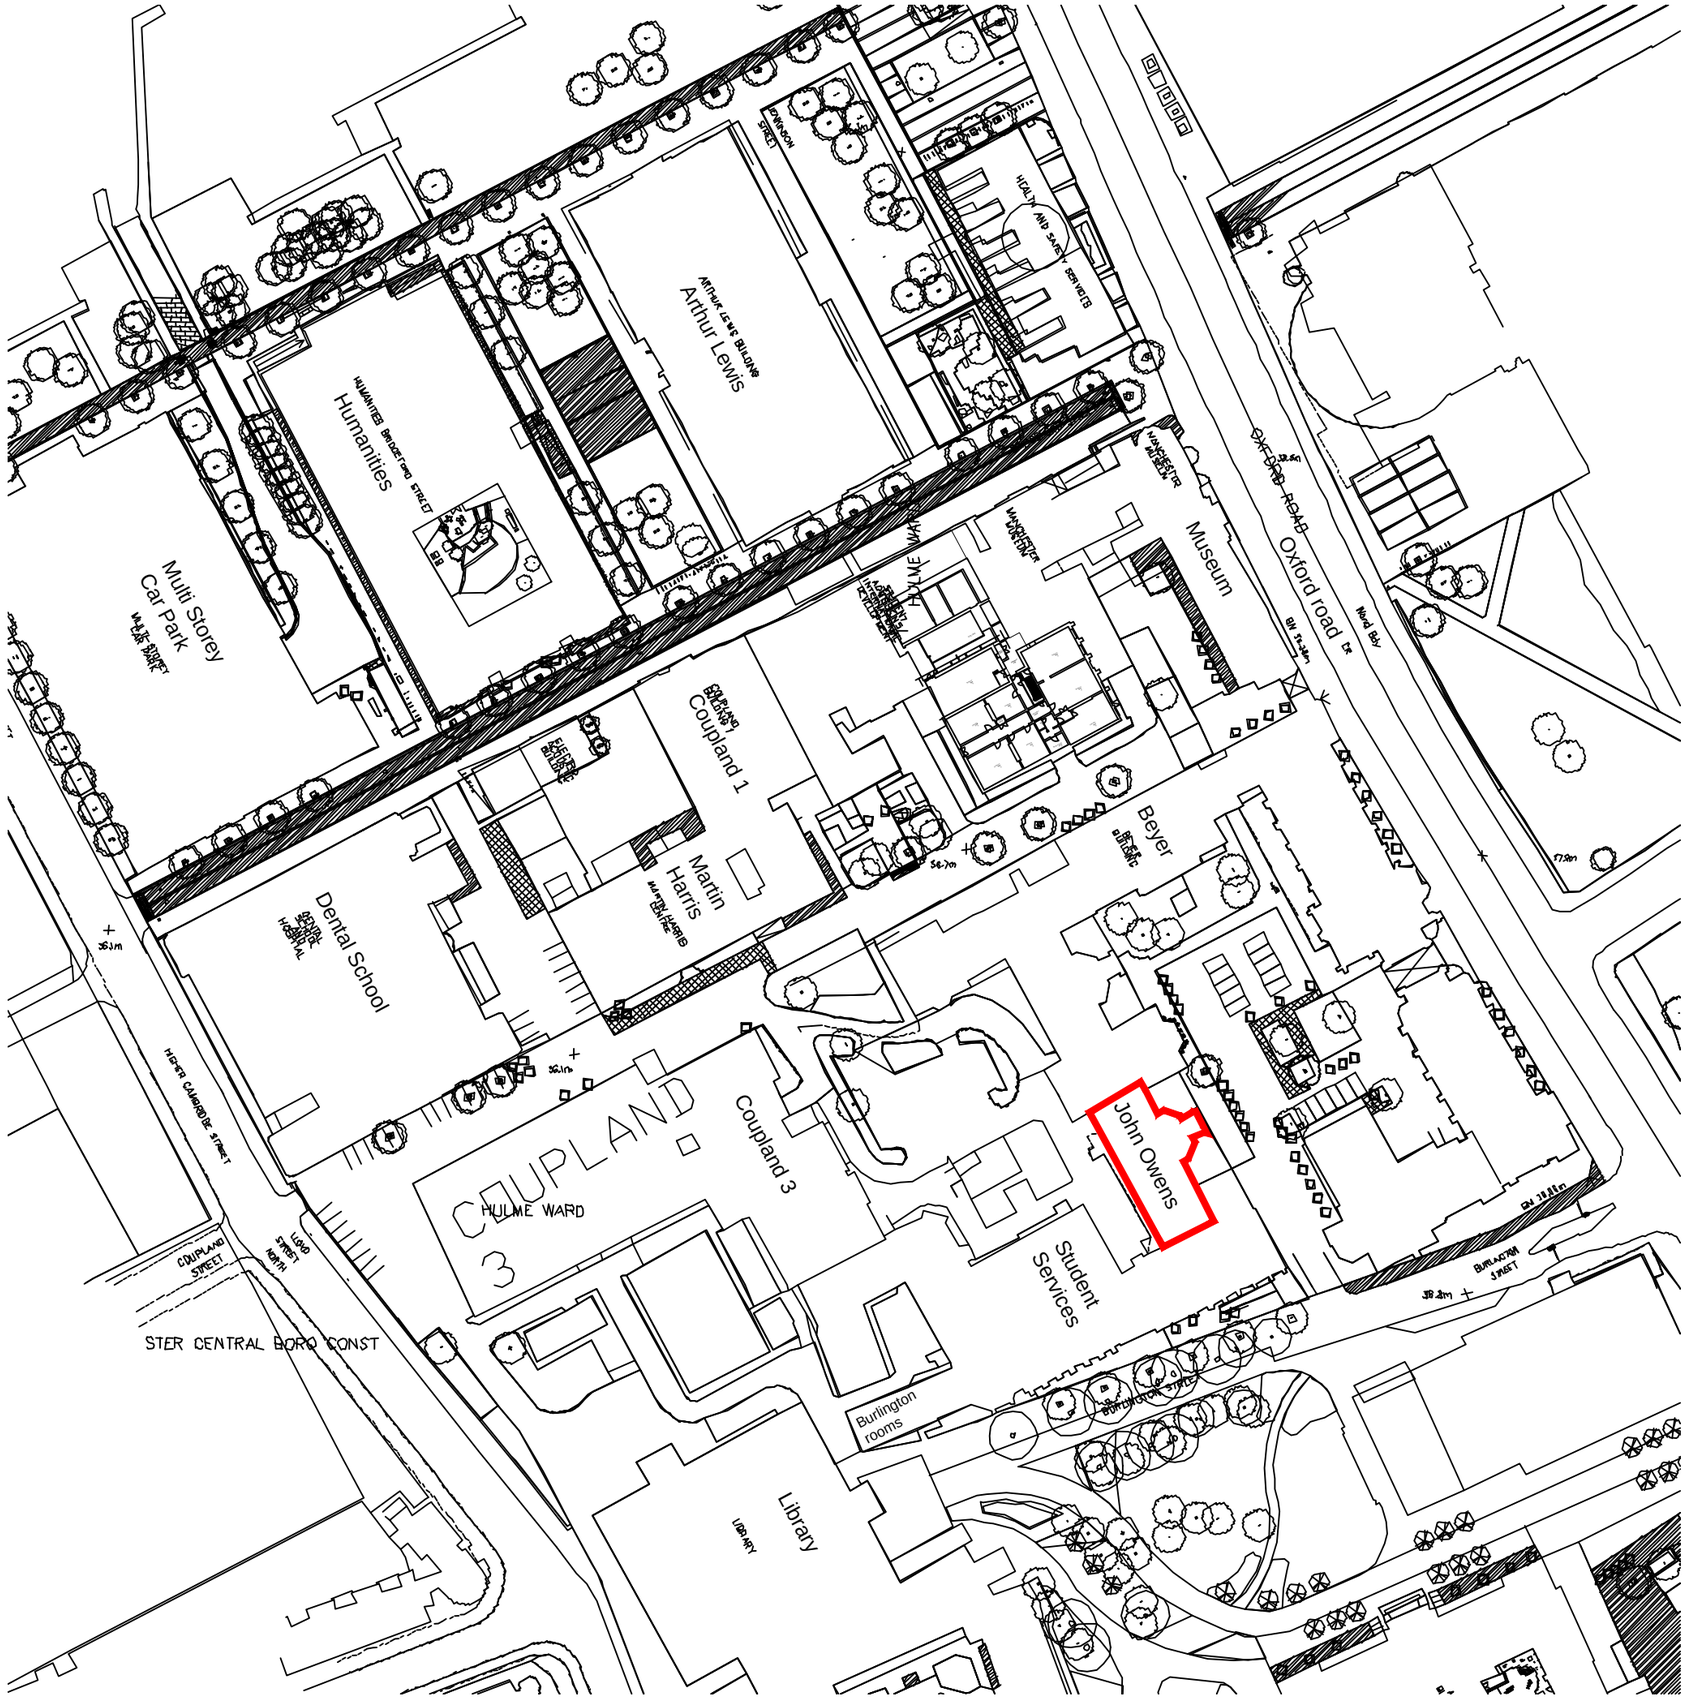

Wilson Mason and Partners

Upland House
Spring Lane
Samlesbury
Preston
PR5 0UX

T 01772 877455
F 01772 877456
E preston@wilsonmason.co.uk
www.wilsonmason.co.uk

This drawing is to be read in conjunction with all relevant consultants' and specialists' drawings. The Architect is to be notified of any discrepancies before proceding. Do not scale from this drawing. All dimensions are to be checked on site. This drawing is subject to copyright.

no.	by	chk.	revision	date

client
UNIVERSITY OF MANCHESTER

MANCHESTER 1824

project
Fire Remedial Works

by	chk.	date	scale	sheet size
JRB	-	04.03.2014	1:1250	A3

title
JOHN OWENS BUILDING
LOCATION PLAN

status	job no./ drg. no	revision
	P 5960 JO 02	-

Wilson Mason chartered architects