It is the clients responsibility under the Party Wall Act 1997 to advise the adjoining neighbour(s) of any structural alterations or boundary issues. JK Tecnical Services (NW) Ltd cannot be held responsible for any failure to do so.

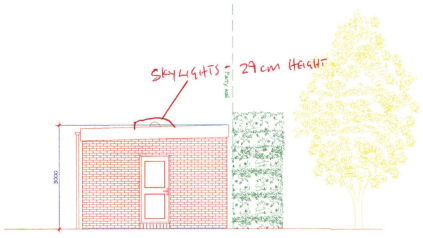

Proposed R/H side elevation

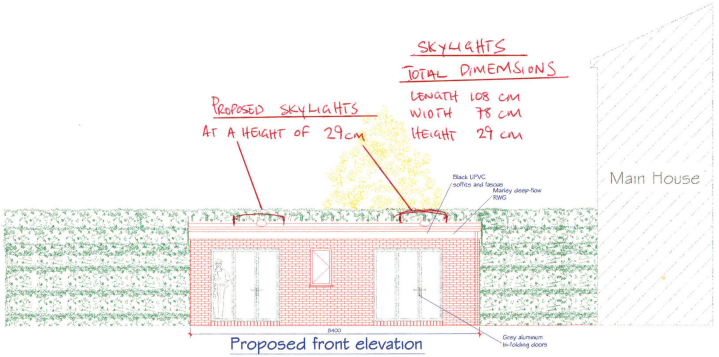

Proposed front elevation

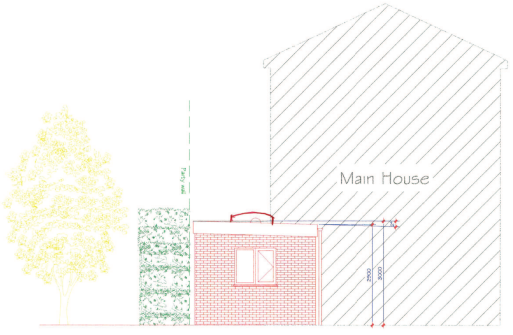

Proposed L/H side elevation

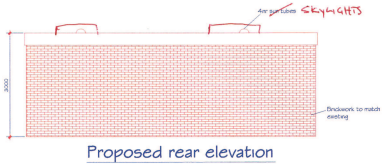

Proposed rear elevation

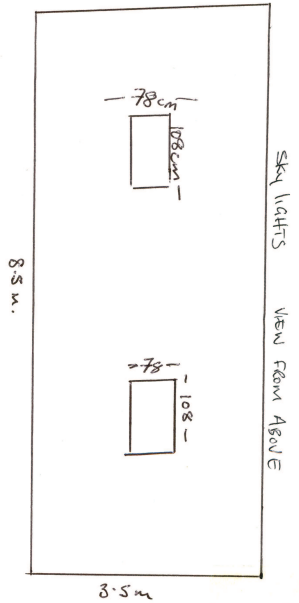

PROPOSED VIEW FROM ABOVE.

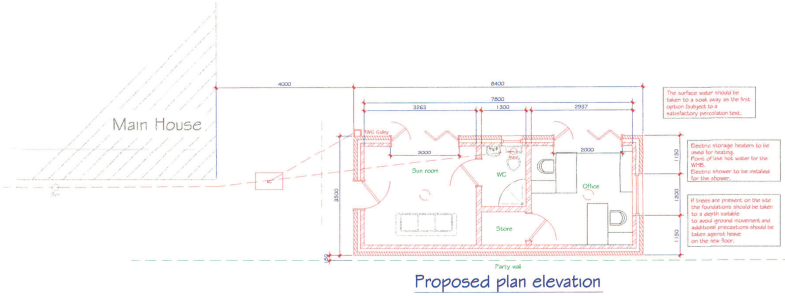

Proposed plan elevation

SKY LIGHTS. SIDE VIEW

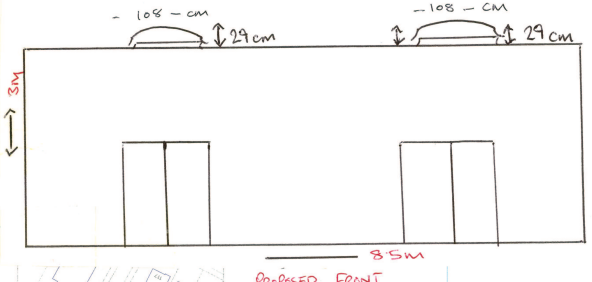

PROPOSED FRONT ELEVATION



Pictorial Rear Elevation of the existing garage



Pictorial Rear Elevation of the existing garage

PLANNING AND BUILDING CONTROL
20 MAY 2014



OS Map 1:500



Existing OS Map 1:1250



Proposed OS Map 1:1250

This drawing is copyright & the property of JK Technical Services (NW) Ltd & must not be copied in whole or in part without their written permission. Do not scale from drawing. Check all dimensions on site.

Rev	Date	Description

Issued For : INFORMATION PURPOSES ONLY

Client
Miss. Penny Bailey

Project
Proposed detached office / sun-room
5 Holme Rd, Didsbury. M20 2TX

Scheme - Drawing Title
Proposed Plans & Elevations

02 — Drawing No. — Revision
Date 9.10.13
Scale 1:75 @A1

JK TECH SERVS
Tel: 0161 728 5730
Mobile: 07741175755
www.jktechservs.co.uk