

DRAWING NUMBER
2014-103 PL-01B

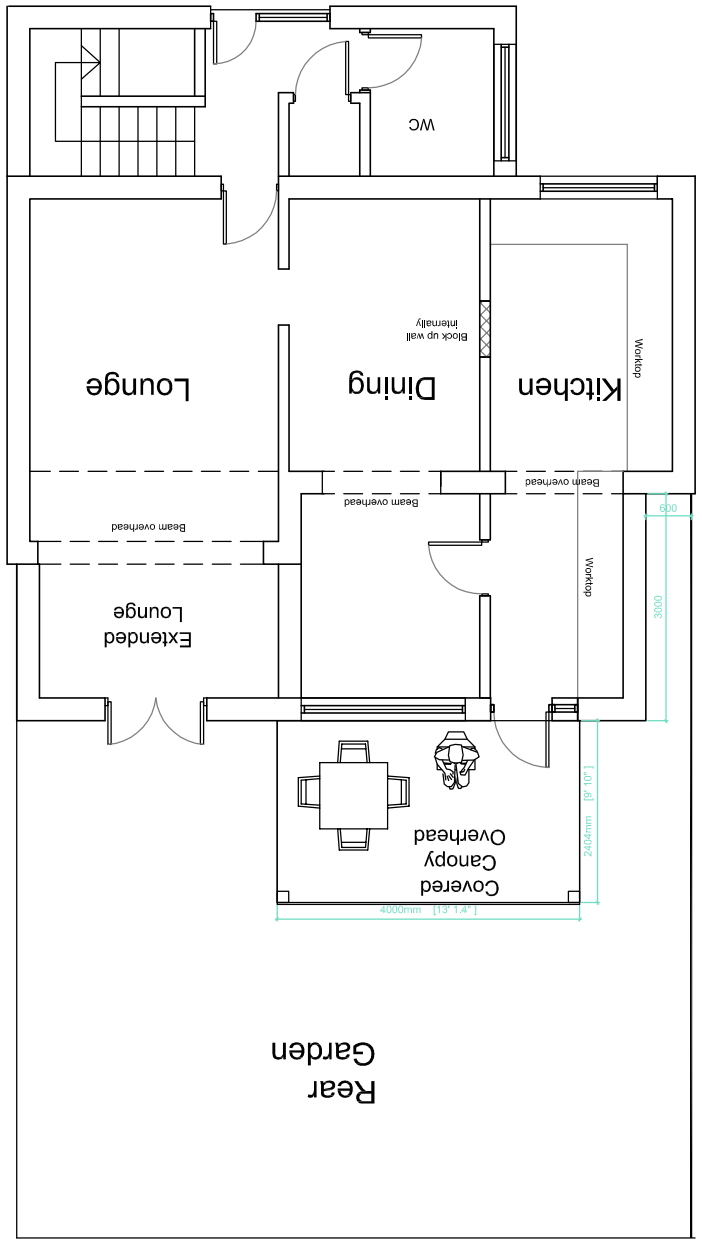


PROPOSED GROUND FLOOR PLAN

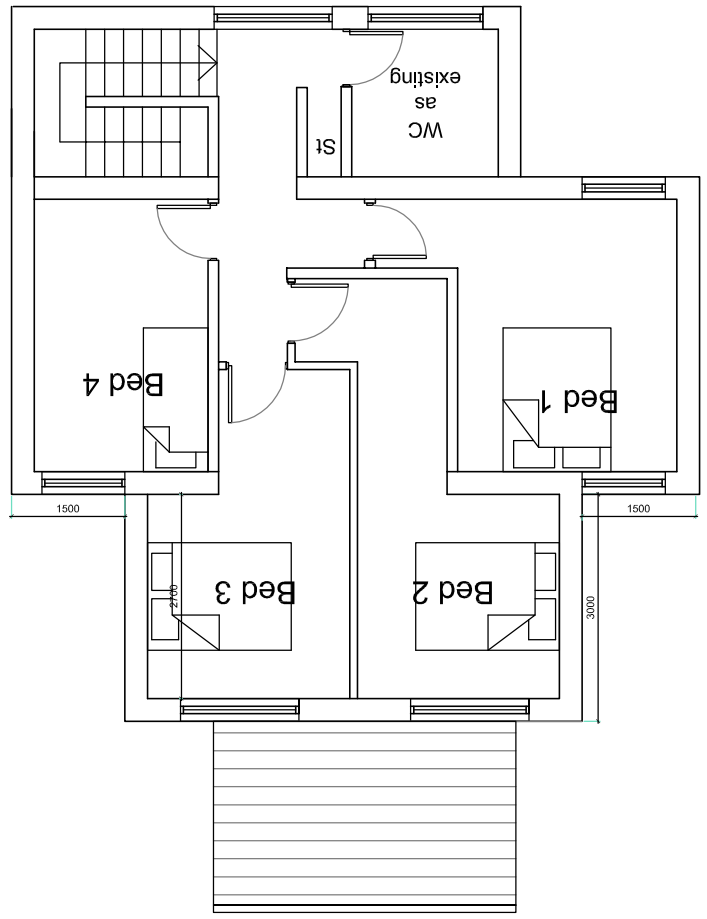


PROPOSED FIRST FLOOR PLAN

FOR INITIAL COMMENTS

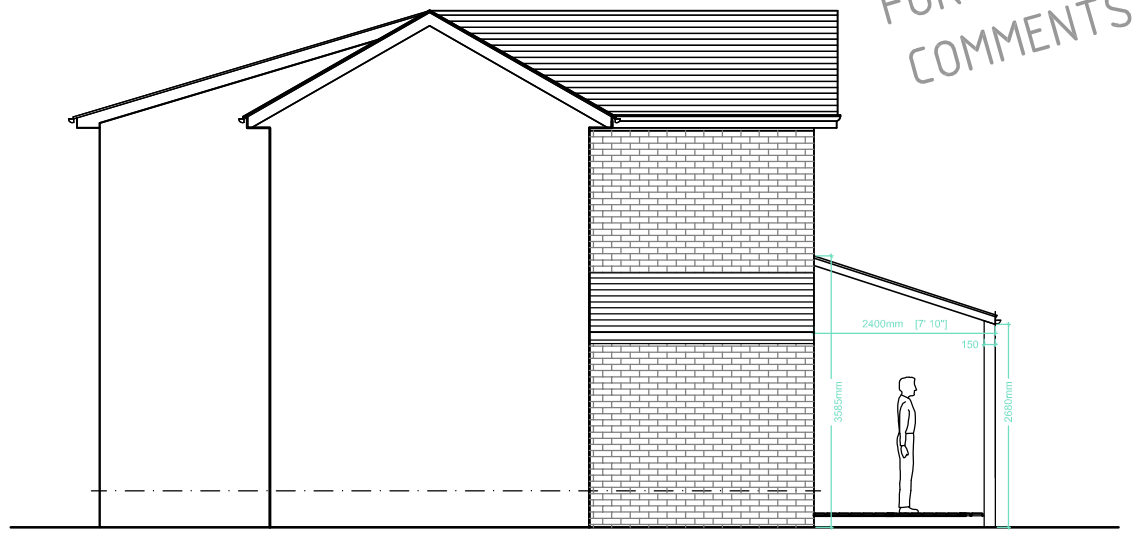

PROPOSED SIDE ELEVATION

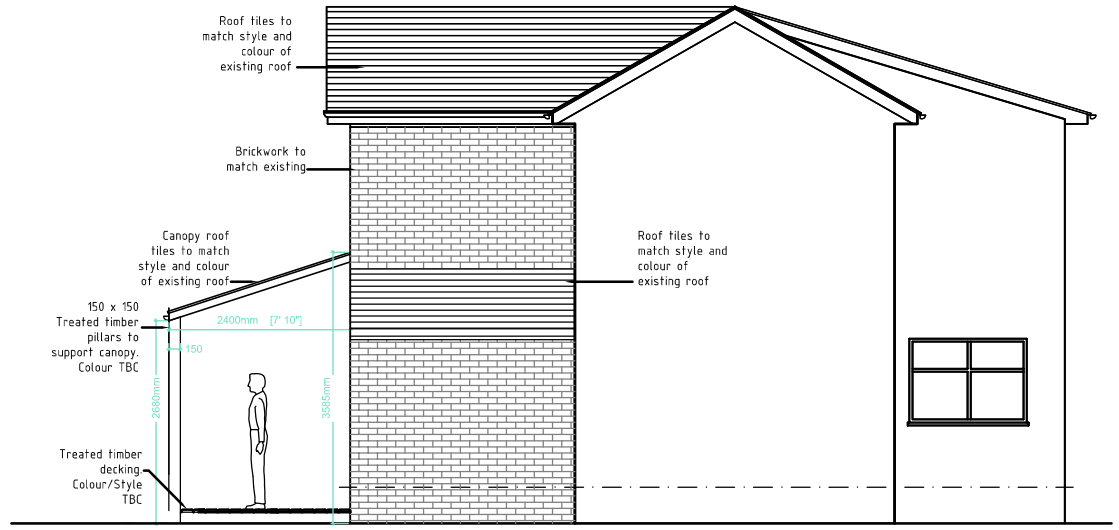

PROPOSED SIDE ELEVATION

PROPOSED FIRST FLOOR PLAN - OPTION 1

ZENDIUM
info@zendium-design.co.uk
t/f: 0161 265 6881
m: 07866 637563

NOTES
DO NOT SCALE FROM DRAWING.
DRAWING INDICATES DESIGN INTENT ONLY.
REPORT ANY DISCREPANCIES TO CLIENT / ZENDIUM DESIGN.
NOT TO BE USED FOR CONSTRUCTION UNLESS STATED SO.
TO BE READ IN CONJUCTION WITH OTHER DRAWINGS OR SPECIFICATION WHERE PROVIDED.

CLIENT: ZAKARIYA BHAI		DRAWING DESCRIPTION: PLANNING DRAWINGS	STATUS: PLANNING
PROJECT: 11 SEFTON CLOSE	SERIES: PL / DATE: 22-05-14		SCALE: 1:100@A3
SITE: 11, SEFTON CLOSE, ARDWICK		DRAWING NUMBER: 2014-103 PL-01B	REVISION: B