
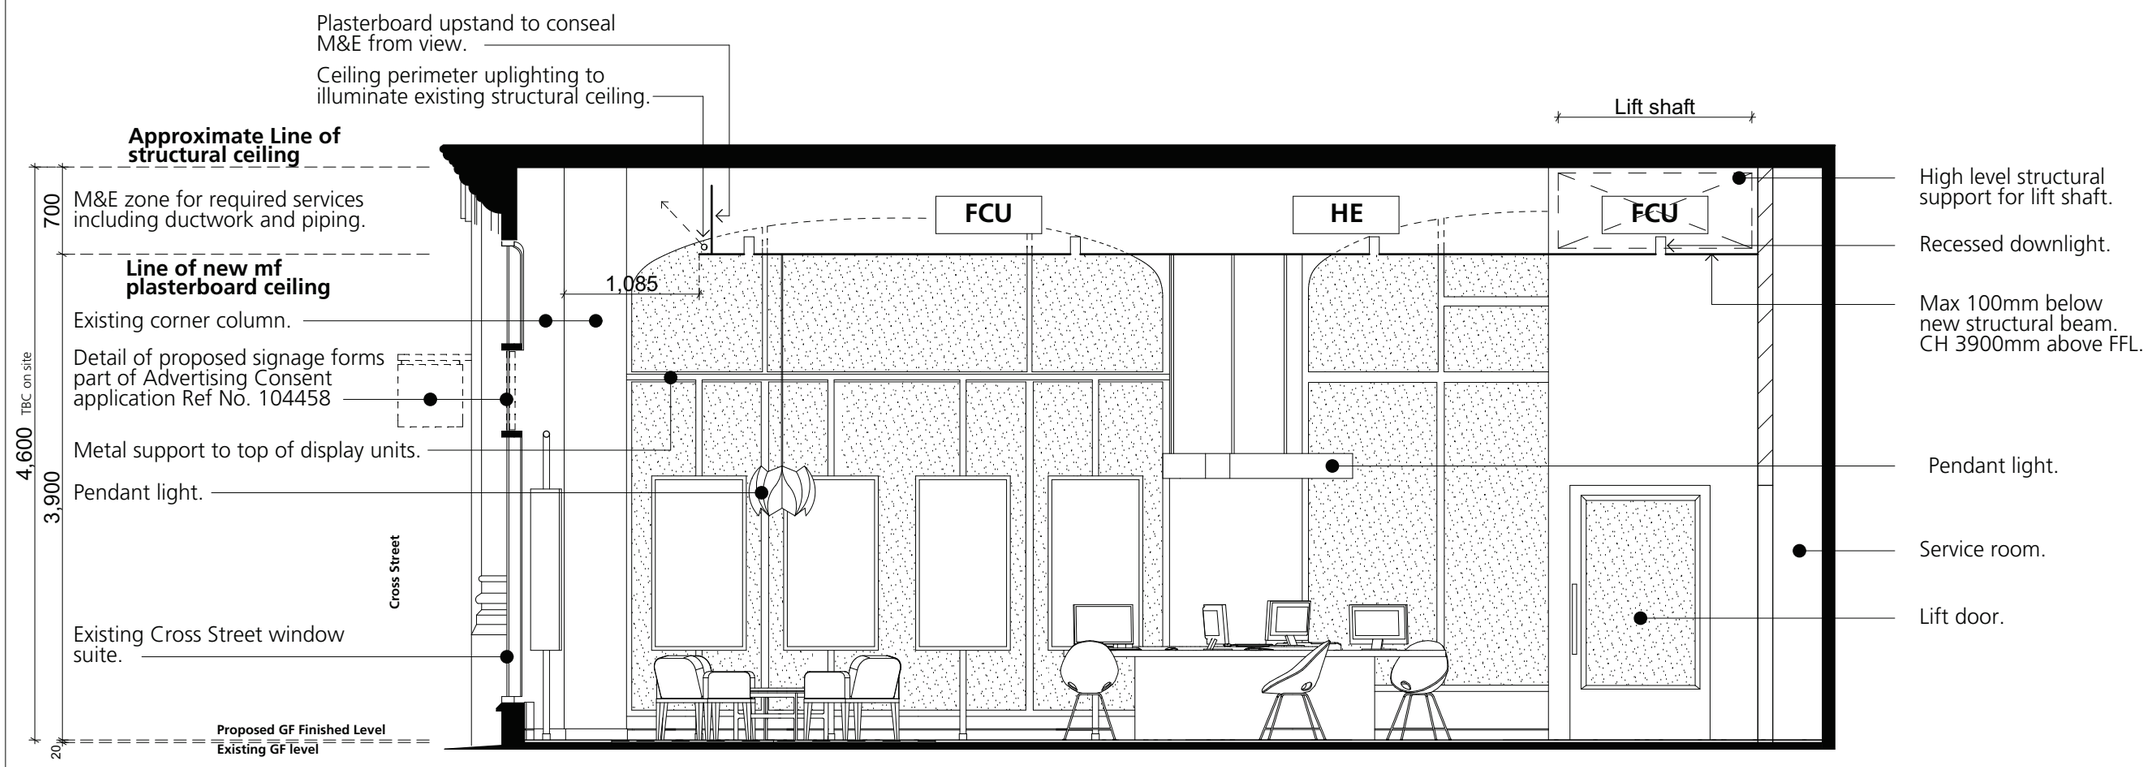


PROPOSED SECTION AA

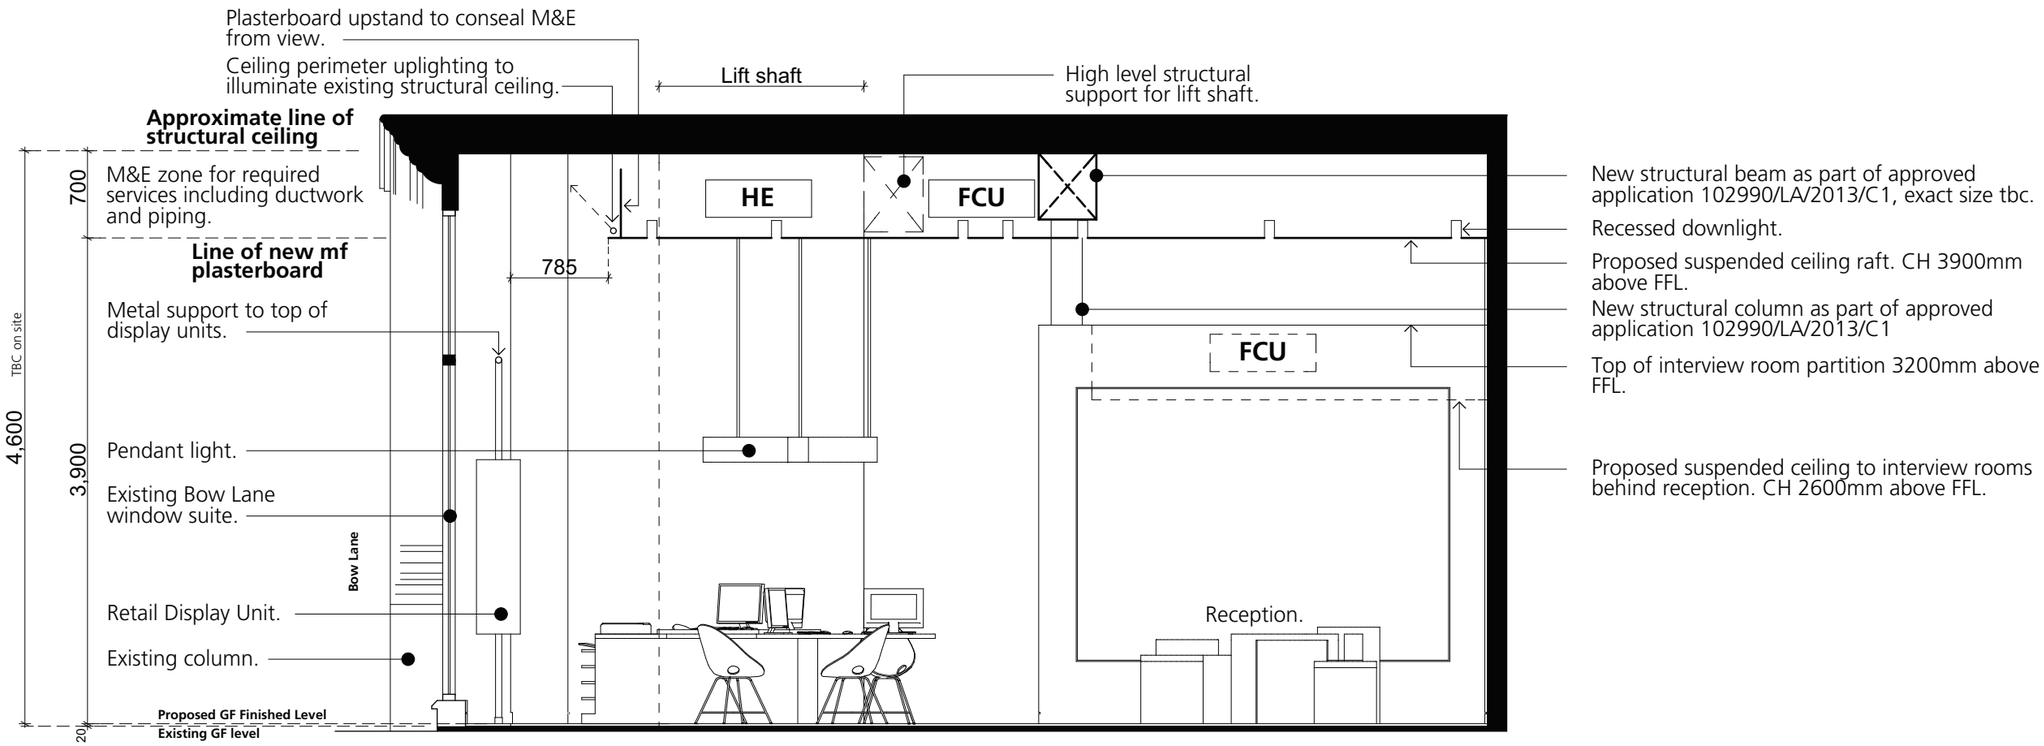

PROPOSED SECTION BB

0 1 2 3 4 5m

KEY:

Denotes glazing.

Existing structure.

FCU Fan Coil Unit

HE Heat Exchange Unit

NOTES:

* External signage detail forms part of a separate application for Advertising Consent Ref No. 104458.

* Exact lighting layout to be confirmed.

Rev.	Date	Description
P2	07.02.14	General amendments of proposed detail. FOR LISTED BUILDING CONSENT
P1	20.01.14	FOR LISTED BUILDING CONSENT

Lees Associates LLP

Architecture and Design

Lancaster House
38-40 Southwark Street
London SE1 1UN
Tel: +44 (0)20 7403 1000
Fax: +44 (0)20 7403 2233
E-mail: lees@leeassociates.com

CLIENT
THE ROYAL BRITISH LEGION

PROJECT
PATHWAY FOR GROWTH OFFICE PROJECT
MANCHESTER AREA & REGIONAL OFFICES
59 & 59A CROSS STREET, M2 4JW

DRAWING
PROPOSED GROUND FLOOR SECTIONS

ORIGINAL SIZE	SCALE:		PURPOSE
A1	1:25		FOR LISTED BUILDING CONSENT
A3	1:50		
DATE	**DRAWN**	**CHECKED BY**	**DRAWING NUMBER**
20.01.14	JAJ	KA	934_MAN_LBC_09 P2

Do not scale this drawing. Use figured dimensions. IF IN DOUBT ASK.
This drawing is copyright. Do not reproduce it without written permission.
Verify all dimensions on site before commencing any work or shop drawings.
Inform the architects before any work starts if this drawing exceeds the quantities in anyway.