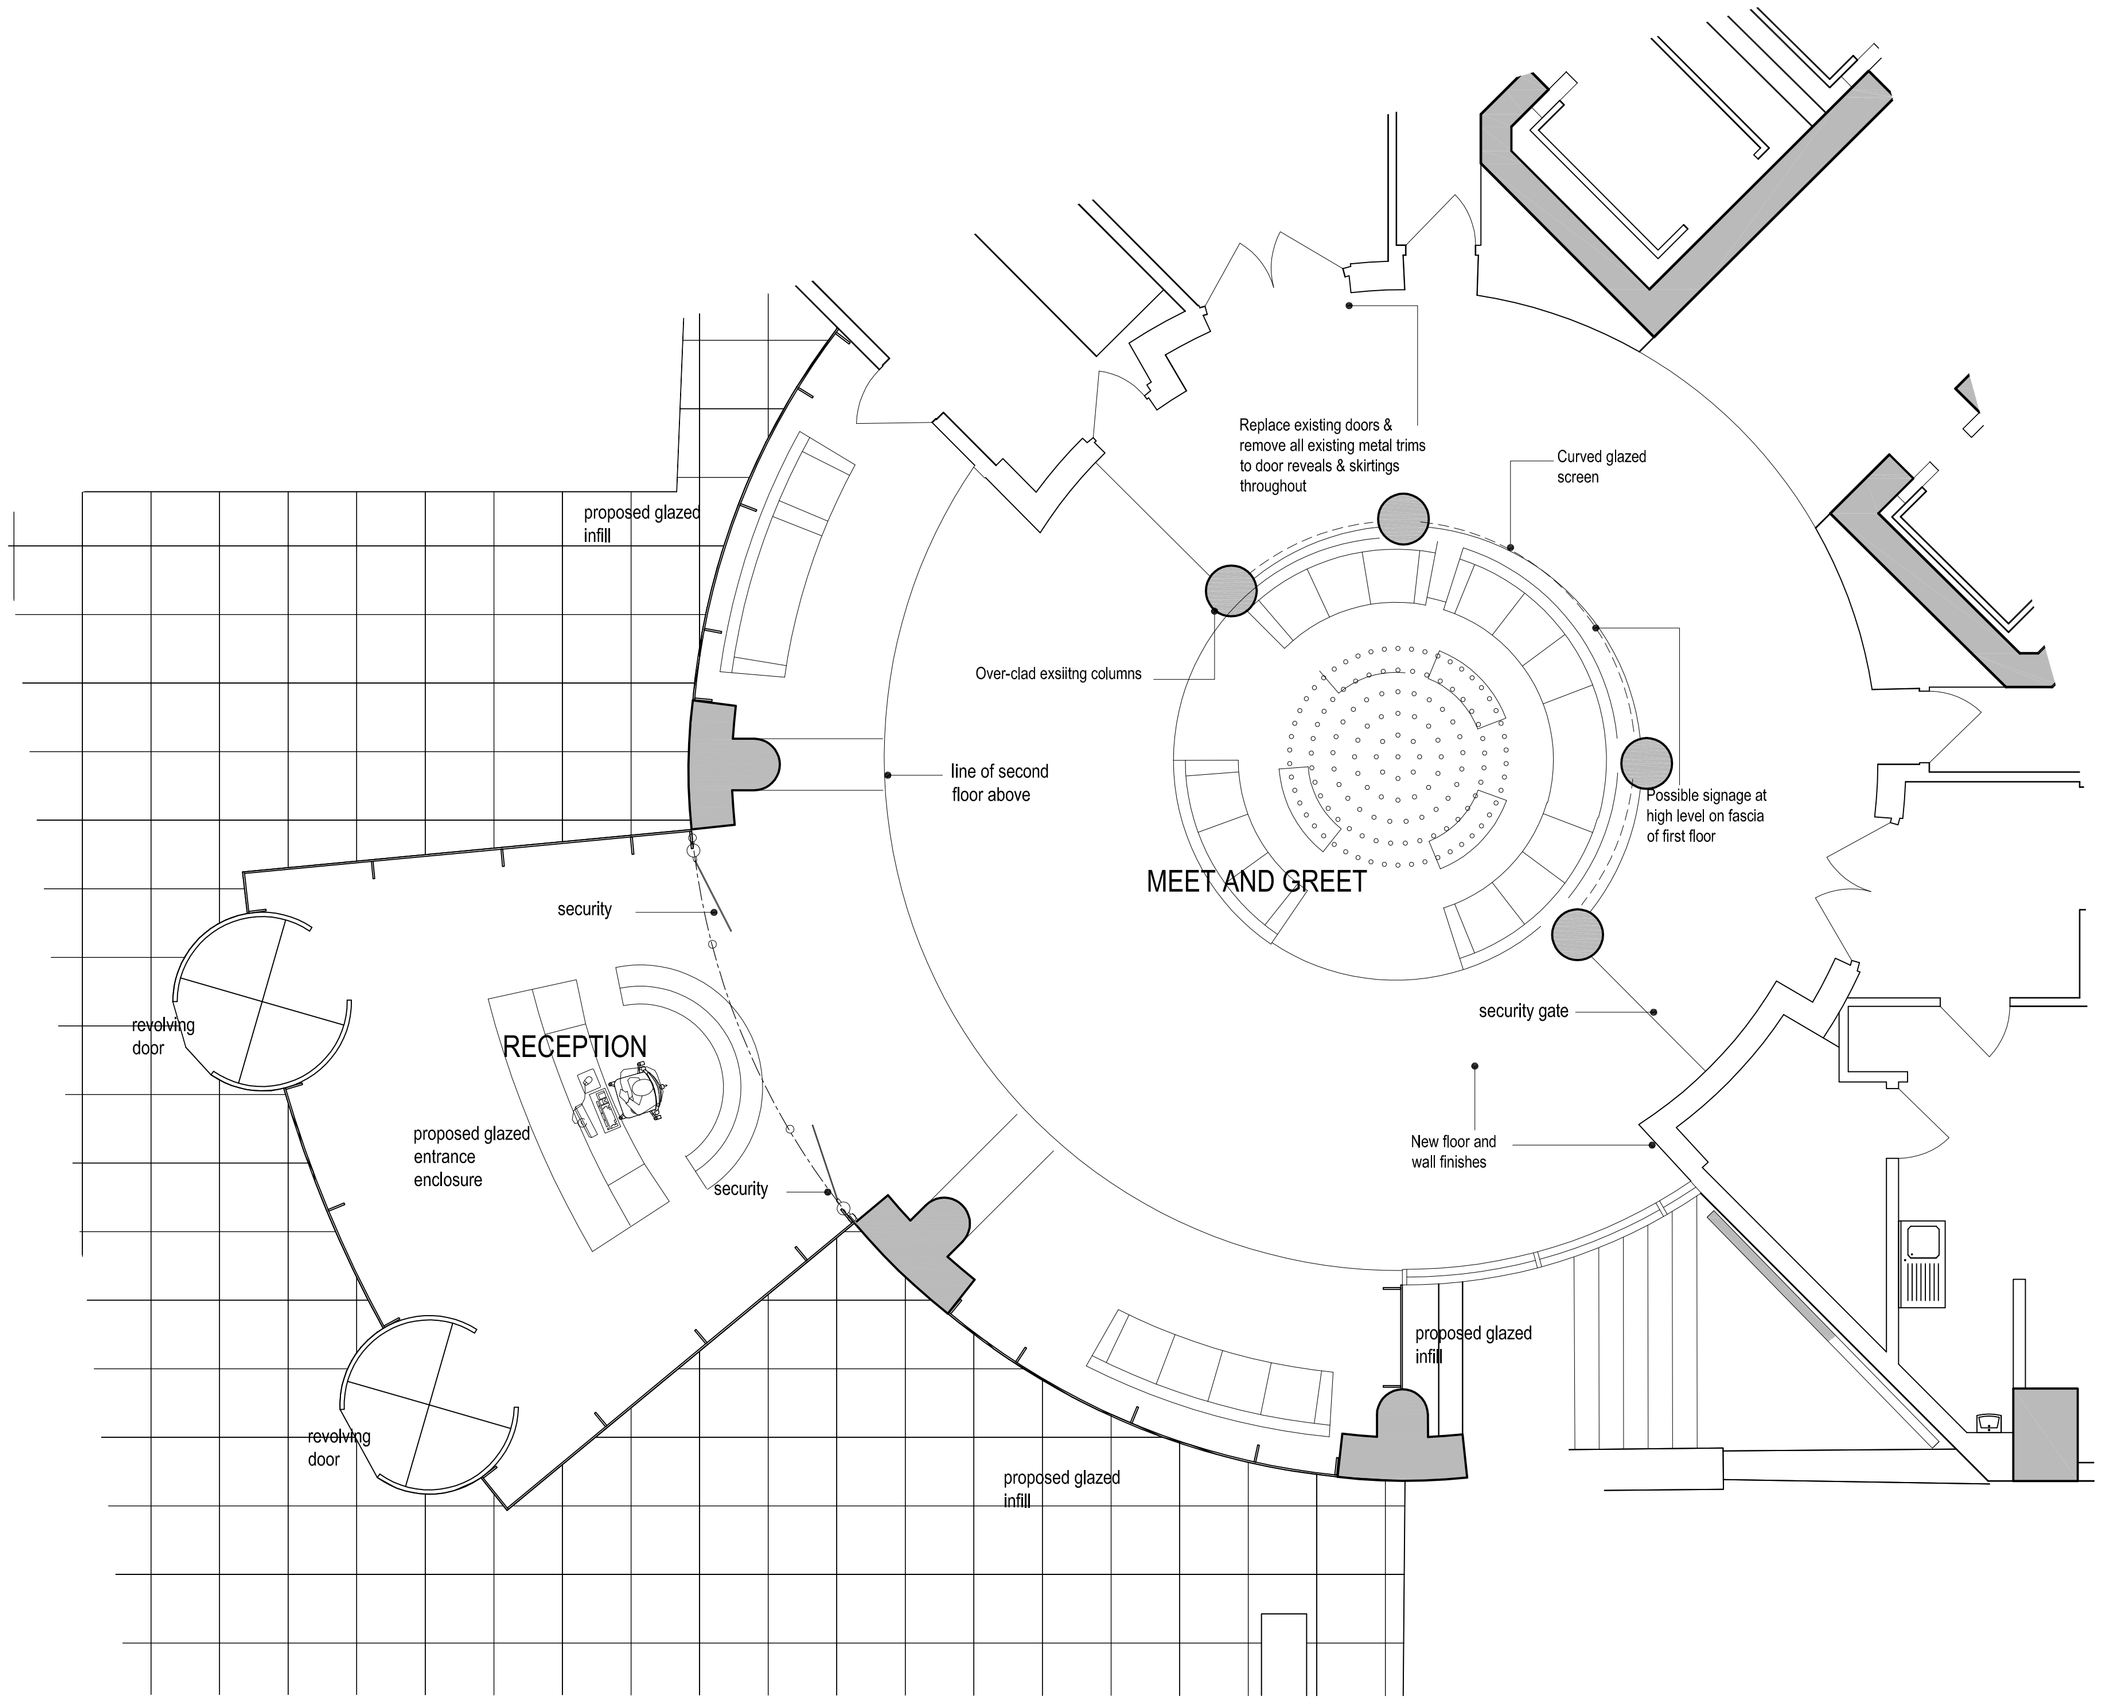

Ground Floor Plan - Proposed

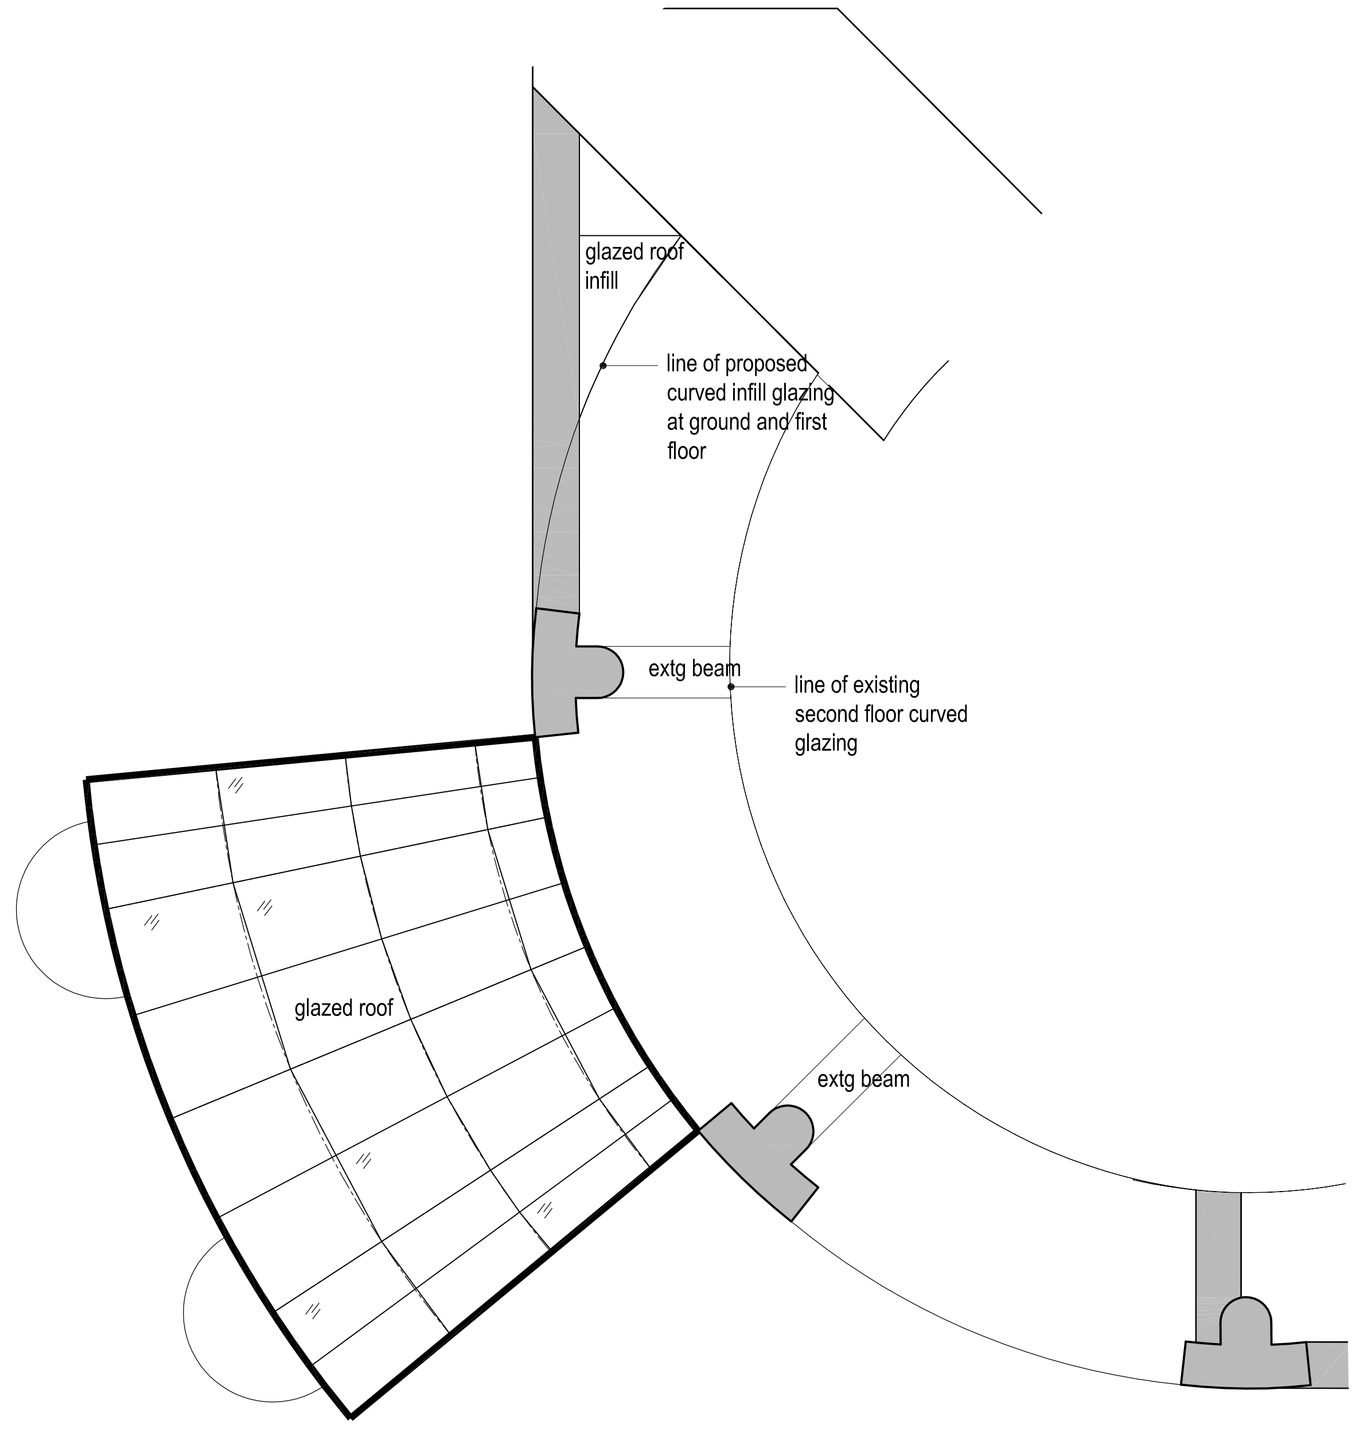

Roof Plan - Proposed

client:	project:	drawing:
MOORFIELD GROUP LTD	100 BARBIROLLI SQUARE PROPOSED RECEPTION EXTENSION	Proposed Ground Floor Plan and Roof Plan

project no:	drawing no:	revision:	drawn:	checked:	date:	scale @ A1
6381	PS03	–	MRM		11.04.14	1:50

street design partnership
architecture urban design interiors
16 brewery yard deva centre trinity way salford m3 7bb t:0161 834 7262 f:0161 834 7112 e:info@street-design.net