

PROPOSED FRONT ELEVATION



PROPOSED SIDE ELEVATION

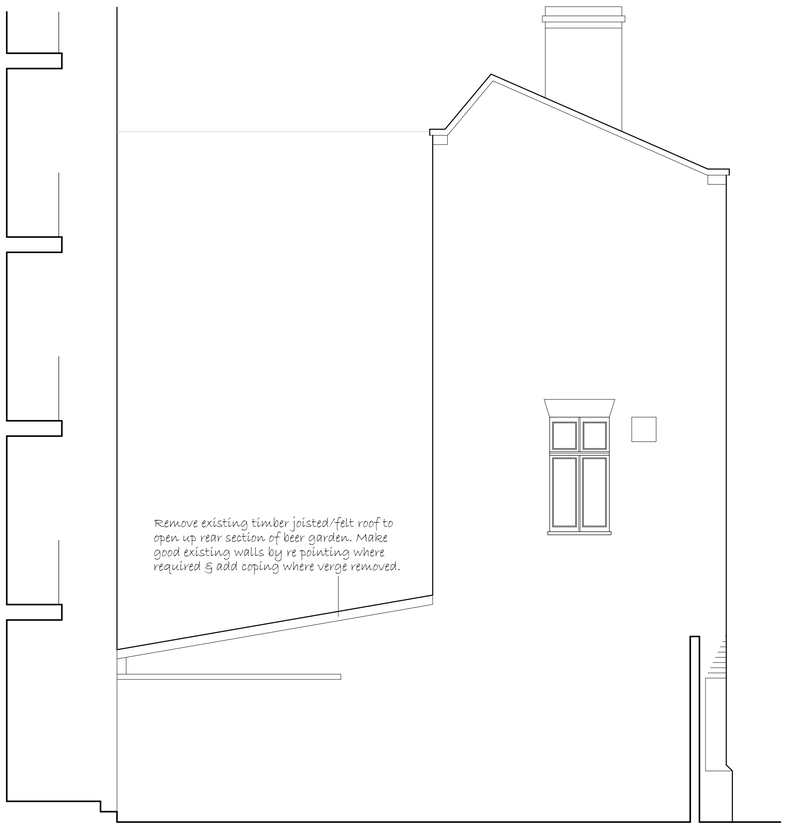

PROPOSED SIDE ELEVATION

NOTES

This drawing is copyright and must not be reproduced without the written permission of the designer.

Contractors are to check all sizes and dimensions before setting out any site or shopwork. Any errors or discrepancies to be reported to the designer.

Do not scale off this drawing.

REVISIONS DATE

DWG. DESCRIPTION
Proposed Elevations

JOB TITLE
Unicorn,
26 Church Street,
Manchester, M4 1PW

CLIENT
Enterprise Inns

DWG. BY L. Gambella
SCALE 1:50 @ A1, 1:100 @ A3
DATE May 2014
DWG. No 1079.05
REV.

Imd and Associates Ltd
1 Sentinel Court, Wilkinson Way
Off Haslingden Road
Blackburn, Lancashire
BB1 2EH
Tel: 01254 696989 Fax: 01254 689880
Email: info@imdandassociates.co.uk