
N

PROPOSED

PURPOSE OF ISSUE	PLANNING APPLICATION

- Figured dimensions to be followed in preference to scale
- All dimensions shall be verified by the Contractor(s) on site prior to work commencing and relevant orders being placed.
- Any discrepencies to be brought to the attention of the Contract Administrator for instructions prior to proceeding.
- this drawing is the copyright of the Architect

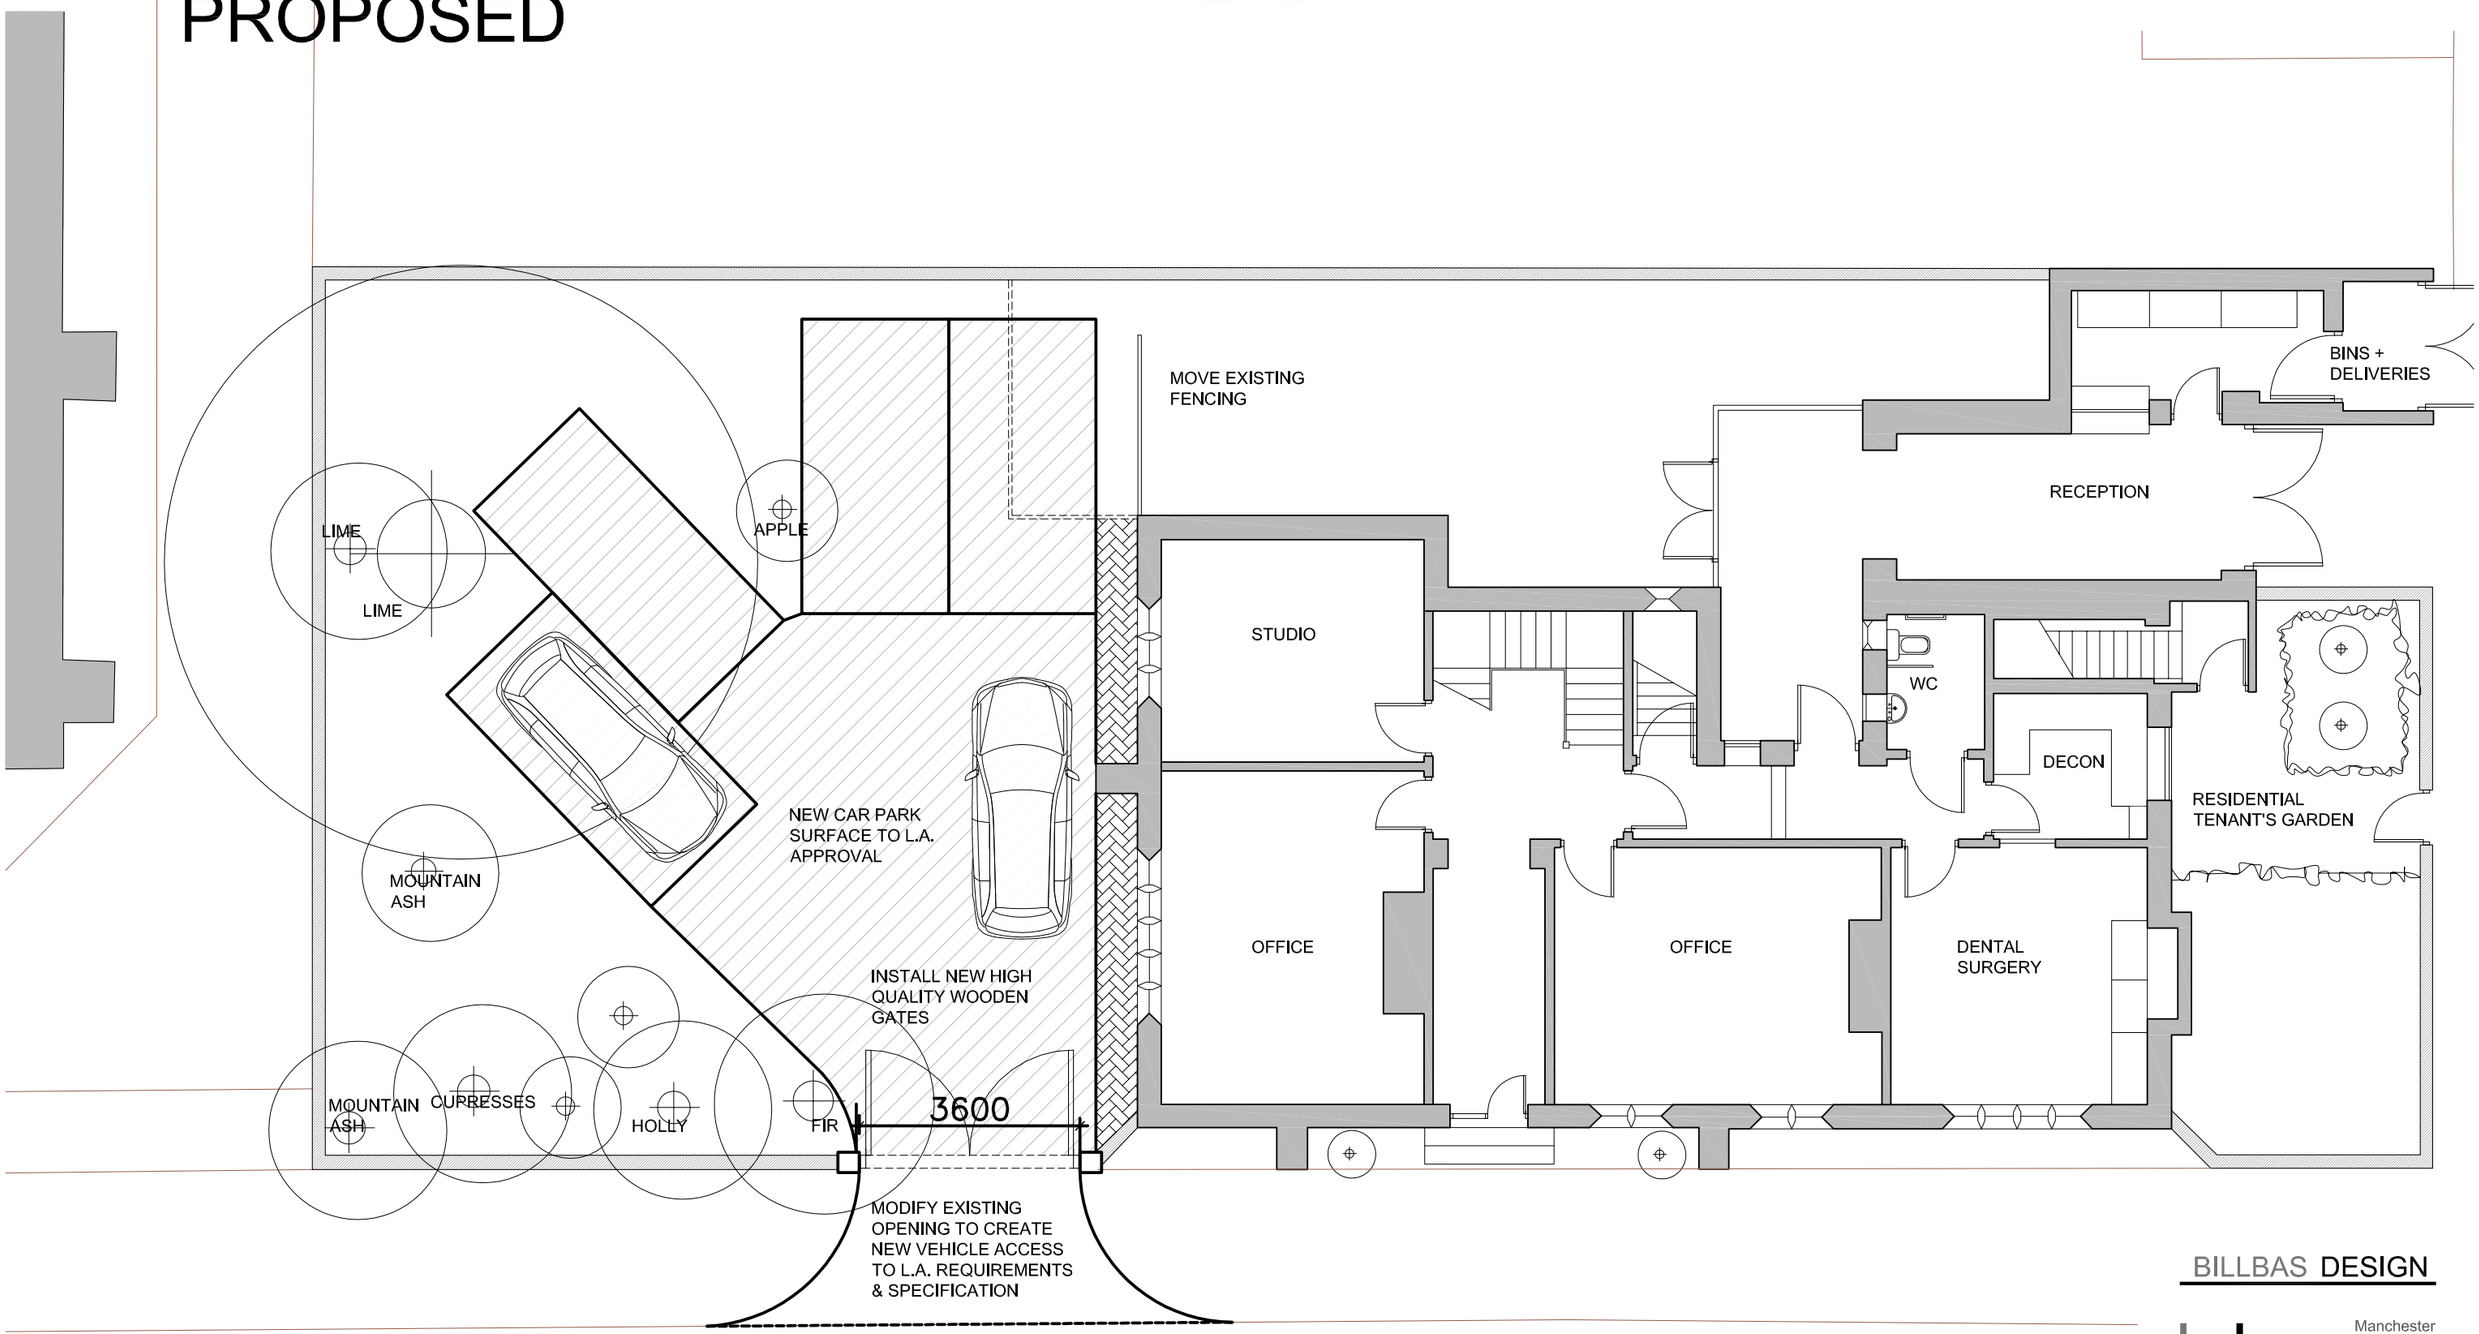

PARSONAGE STREET

BILLBAS DESIGN

Manchester
T: +44 (0)7533142213
info@billbasdesign.com
www.billbasdesign.com

PROJECT:
New Car Park & Vehicle Access
Dental Practice, Parsonage St., Hulme

DRAWING:
Site Plan - as proposed

DATE:	DRAWN BY:	CHECKED BY:
APR 2014	MSZ	SBB
SCALE:	DRAWING NO:	REV:
1:100-A3	03	-