NOTES:
1) UNDER NO CIRCUMSTANCES SHOULD DIMENSIONS BE SCALED FROM THIS DRAWING "IF IN DOUBT ASK"

2) THIS DRAWING IS TO BE READ IN CONJUNCTION WITH ALL OTHER RELEVANT DRAWINGS, ANY DISCREPANCIES, ERRORS OR OMISSIONS TO BE BROUGHT TO THE ATTENTION OF TAYLOR YOUNG.


3) ALL DIMENSIONS TO BE CHECKED BEFORE COMMENCEMENT

4) THIS DRAWING IS THE PROPERTY OF TAYLOR YOUNG AND MUST NOT BE COPIED OR REPRODUCED EITHER IN WHOLE OR IN PART WITHOUT WRITTEN PERMISSION

drawing originated by: SDH — date: 28/04/11

revisions	drawn	date
160	UPDATED PLANNING ISSUE	16/05/2013
231	PV PANELS ADDED TO ROOF	28/05/2014

PLANNING AND BUILDING CONTROL
03 JUN 2014

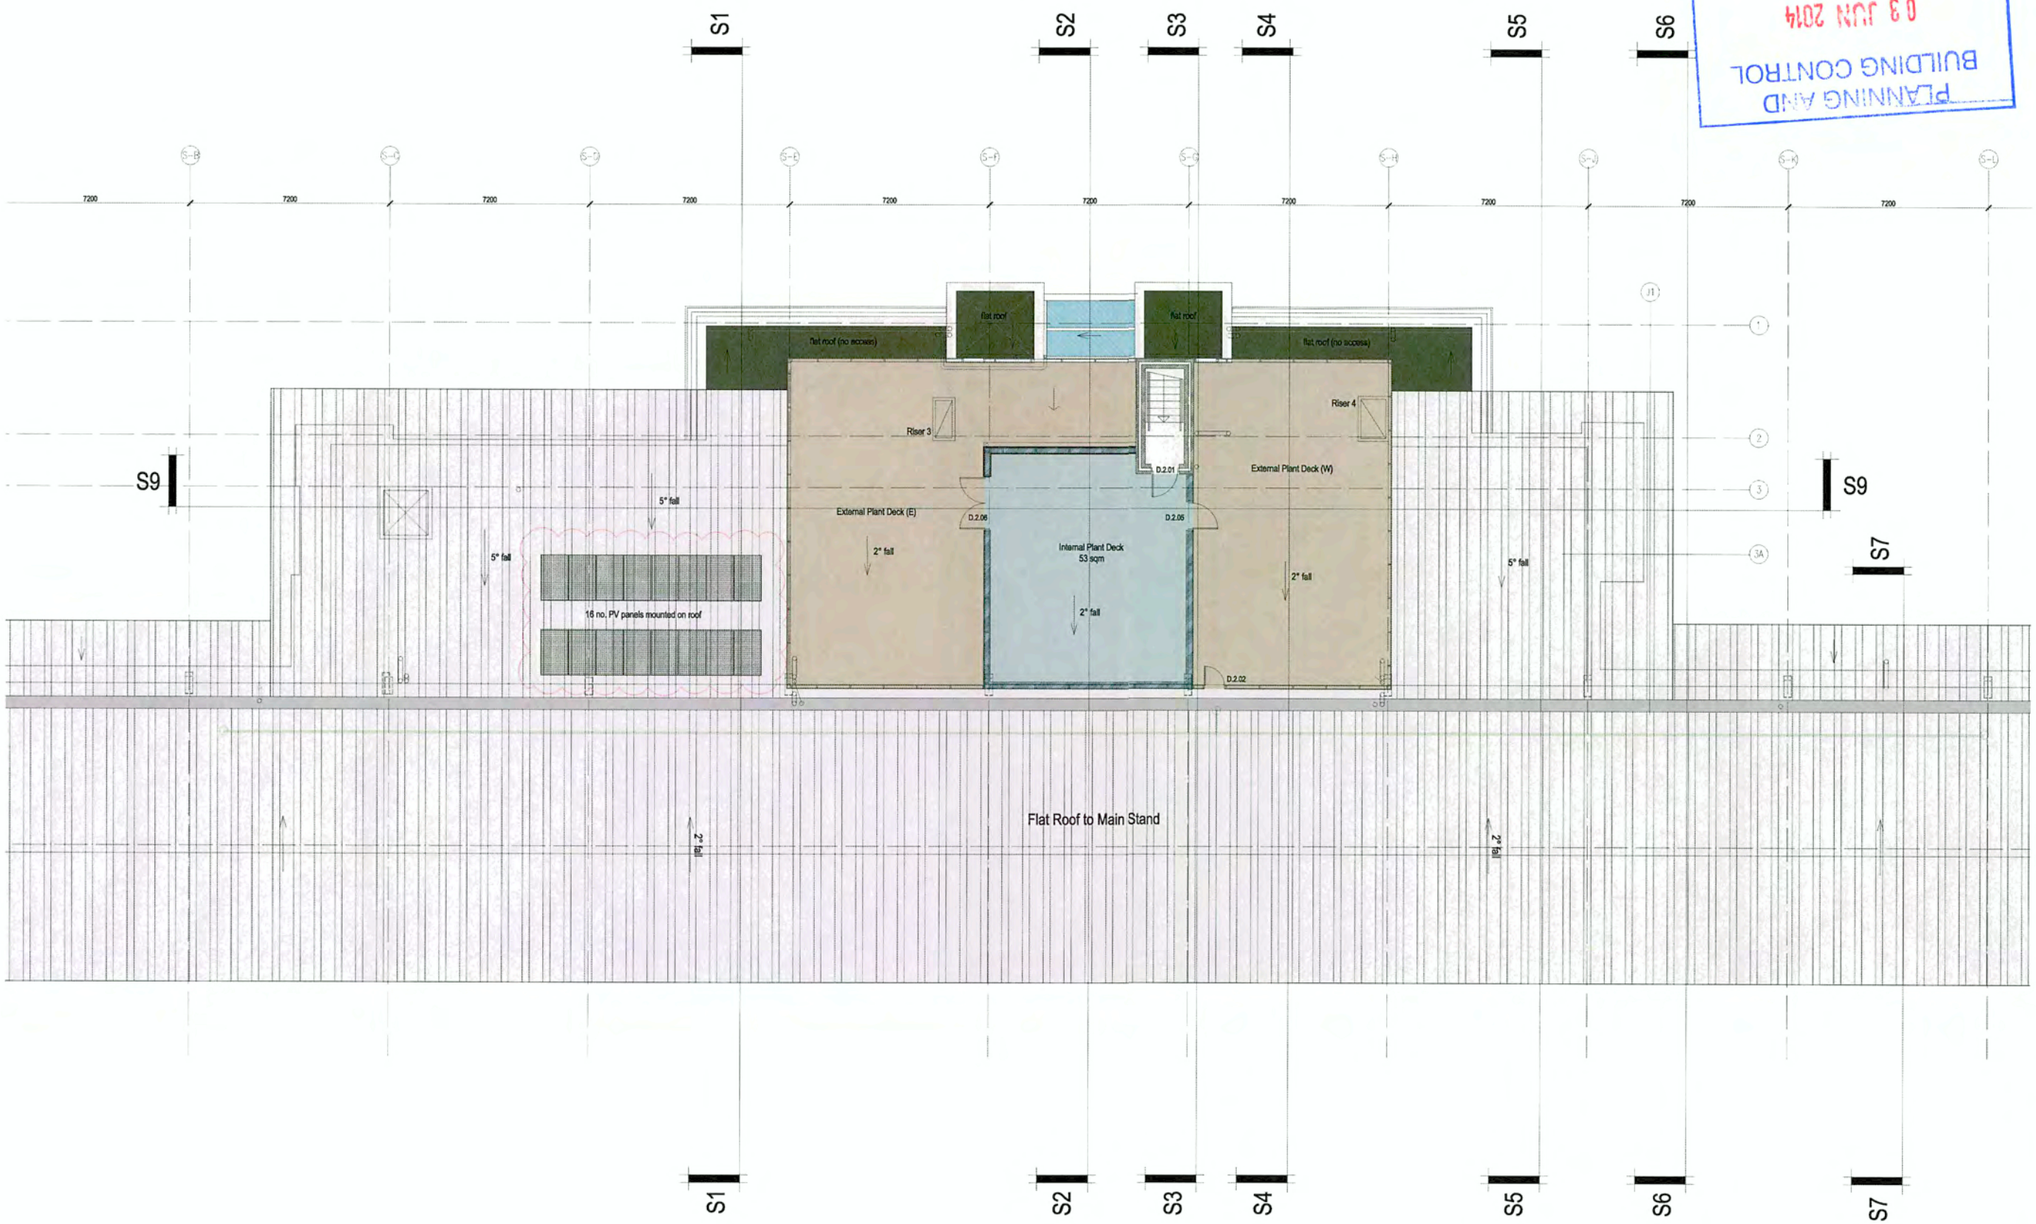

PLANNING

FC UNITED OF MANCHESTER
Proposed New Stadium
& Associated Facilities

Lightbowne Road, Moston
Proposed Clubhouse Roof Plan

Scale: 1:100 @ A1
Reviewed by : SDH

job	drawing	rev
5535	PL_20_006	231

taylor young|ty
chadsworth house
wilmslow road
handforth
cheshire
sk9 3hp

tel: 01625 542 200
fax: 01625 542 250
mail@tayloryoung.co.uk
www.tayloryoung.co.uk

EMS 75854
FS 00520

architecture
graphics
healthcare planning
interior design
landscape architecture
regeneration
town planning
urban design
3D visualisation