
WINDOW TYPE
A-11

PRIMARY: METAL SIDE HUNG CASEMENT WINDOW WITH SIDE HUNG LIGHTS OVER, TO BE REFURBISHED
SECONDARY: INSTALL NEW METAL FRAMED GLAZING: FIXED LIGHT OVER 1NO DOUBLE-SIDE HUNG UNIT AND 1NO SINGLE-SIDE HUNG UNIT


COPYRIGHT IN THIS DRAWING REMAINS WITH KITSON ARCHITECTURE LIMITED

DO NOT SCALE TO ASCERTAIN DIMENSIONS


Rev	Description	Date
-	-	-

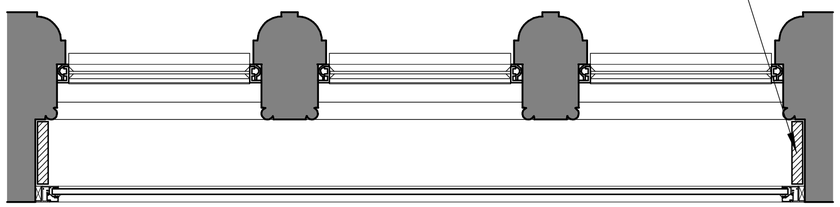


PLAN AT HIGH LEVEL

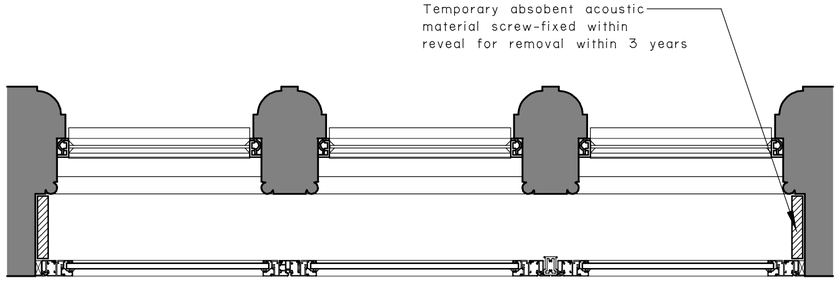

PLAN AT LOW LEVEL

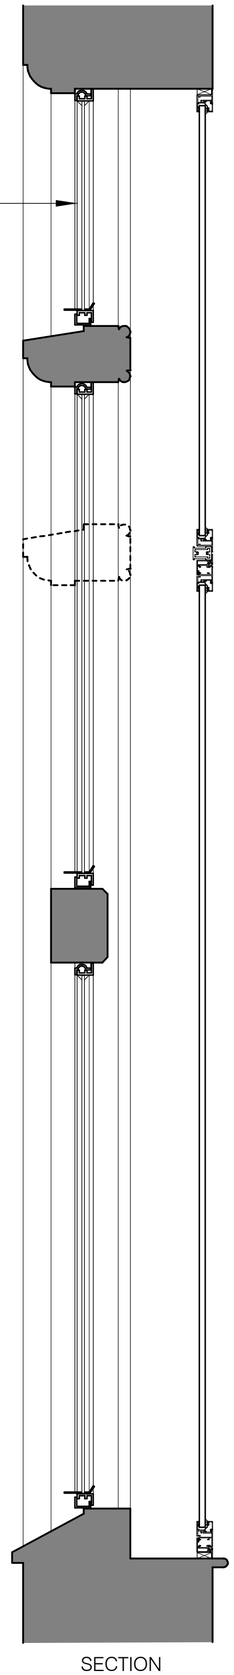

SECTION

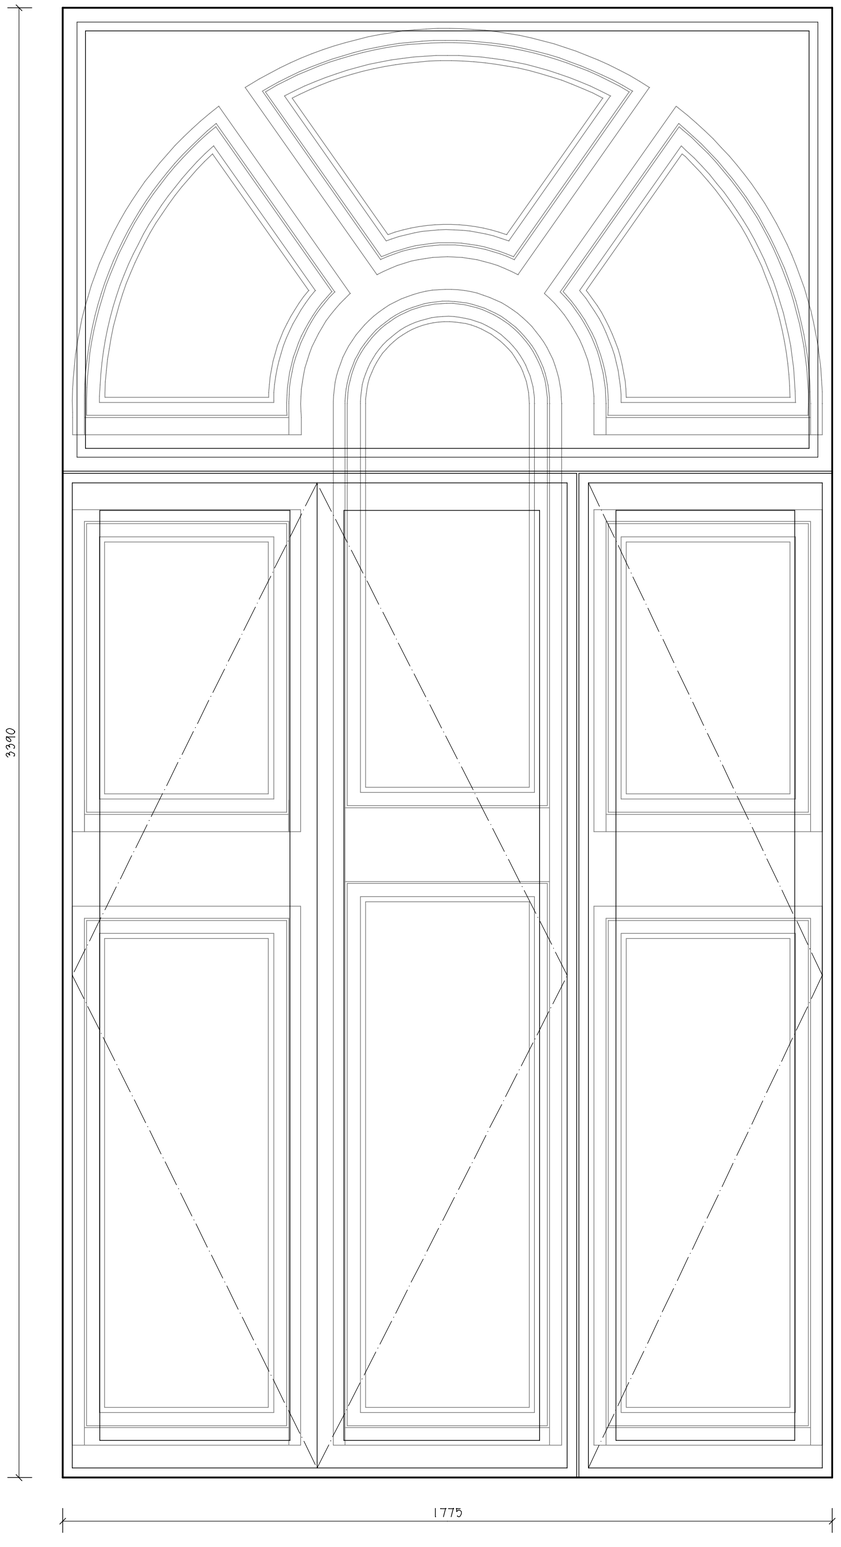

INTERNAL ELEVATION

This drawing is to be read in conjunction with:
113-SCH003 - LBC Specification Document
113-DOC007 - LBC Schedule

Client
QHotels

Project
The Midland Hotel, Manchester
Acoustic Upgrade

Drawing
Window Type A-11

Drawing Number			Revision
113-121			-
Scale @ A2	Author	Date	Status
1:10	DMP	17/01/14	-

KITSON ARCHITECTURE LTD

Suite 22 Carlton Place
28-32 Greenwood Street
Altrincham
Cheshire
WA14 1RZ
0161 637 2764
mail@kitsonarchitecture.co.uk
www.kitsonarchitecture.co.uk

KITSON ARCHITECTURE