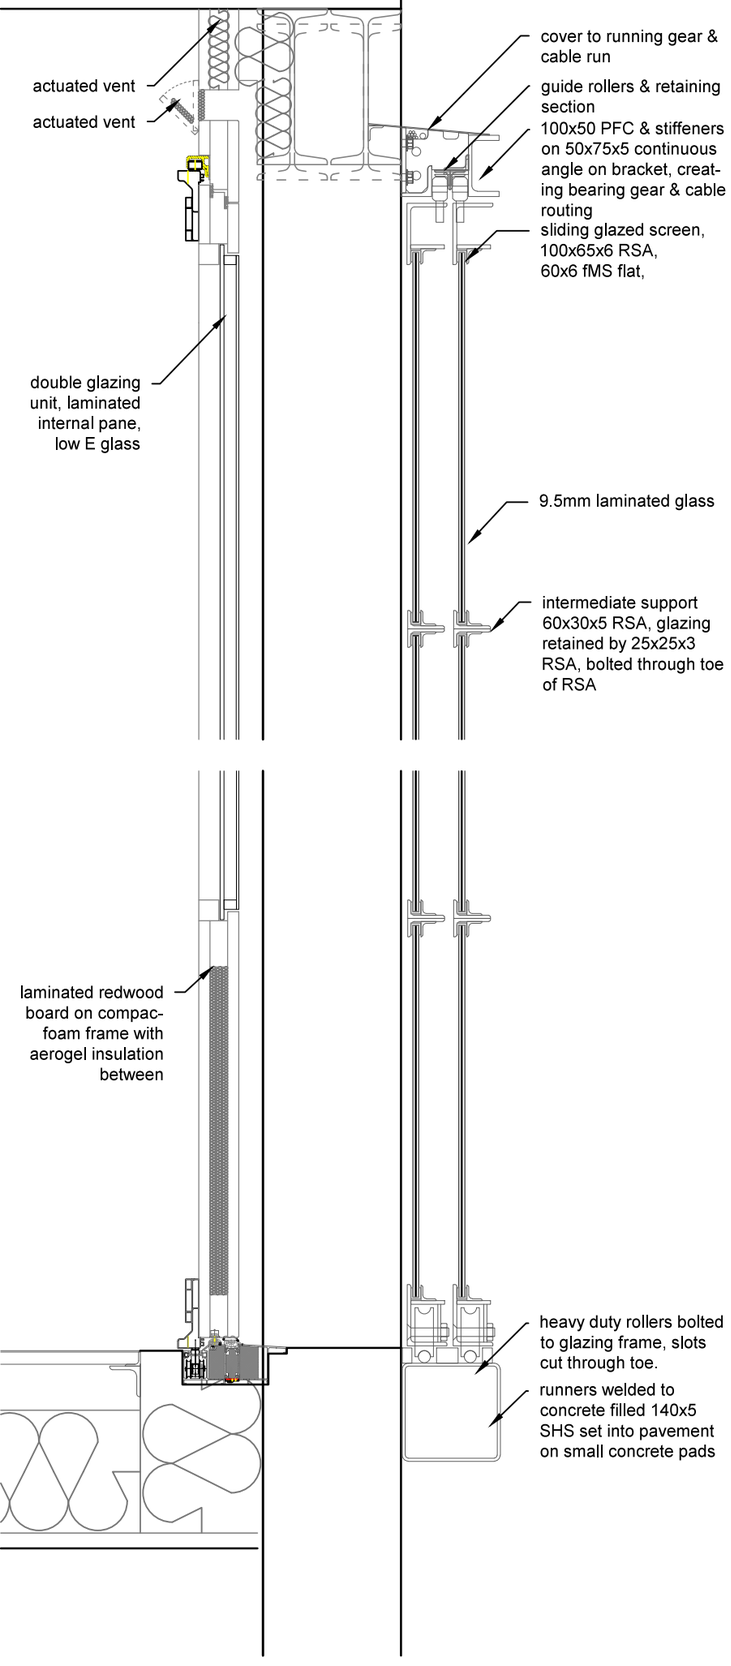



3 corkland road, manchester, m21 8up | tel: 07976 793 795 | e-mail: charlie@red.coop | www:red.coop

project: madlab drawing: elevation + shutter detail

drawing no:001.sk.03 rev:a [19.4.14] date:14..4.14 scale:1:50 + 1:10

this drawing is the copyright of the designer and must not be reproduced or used without written permission