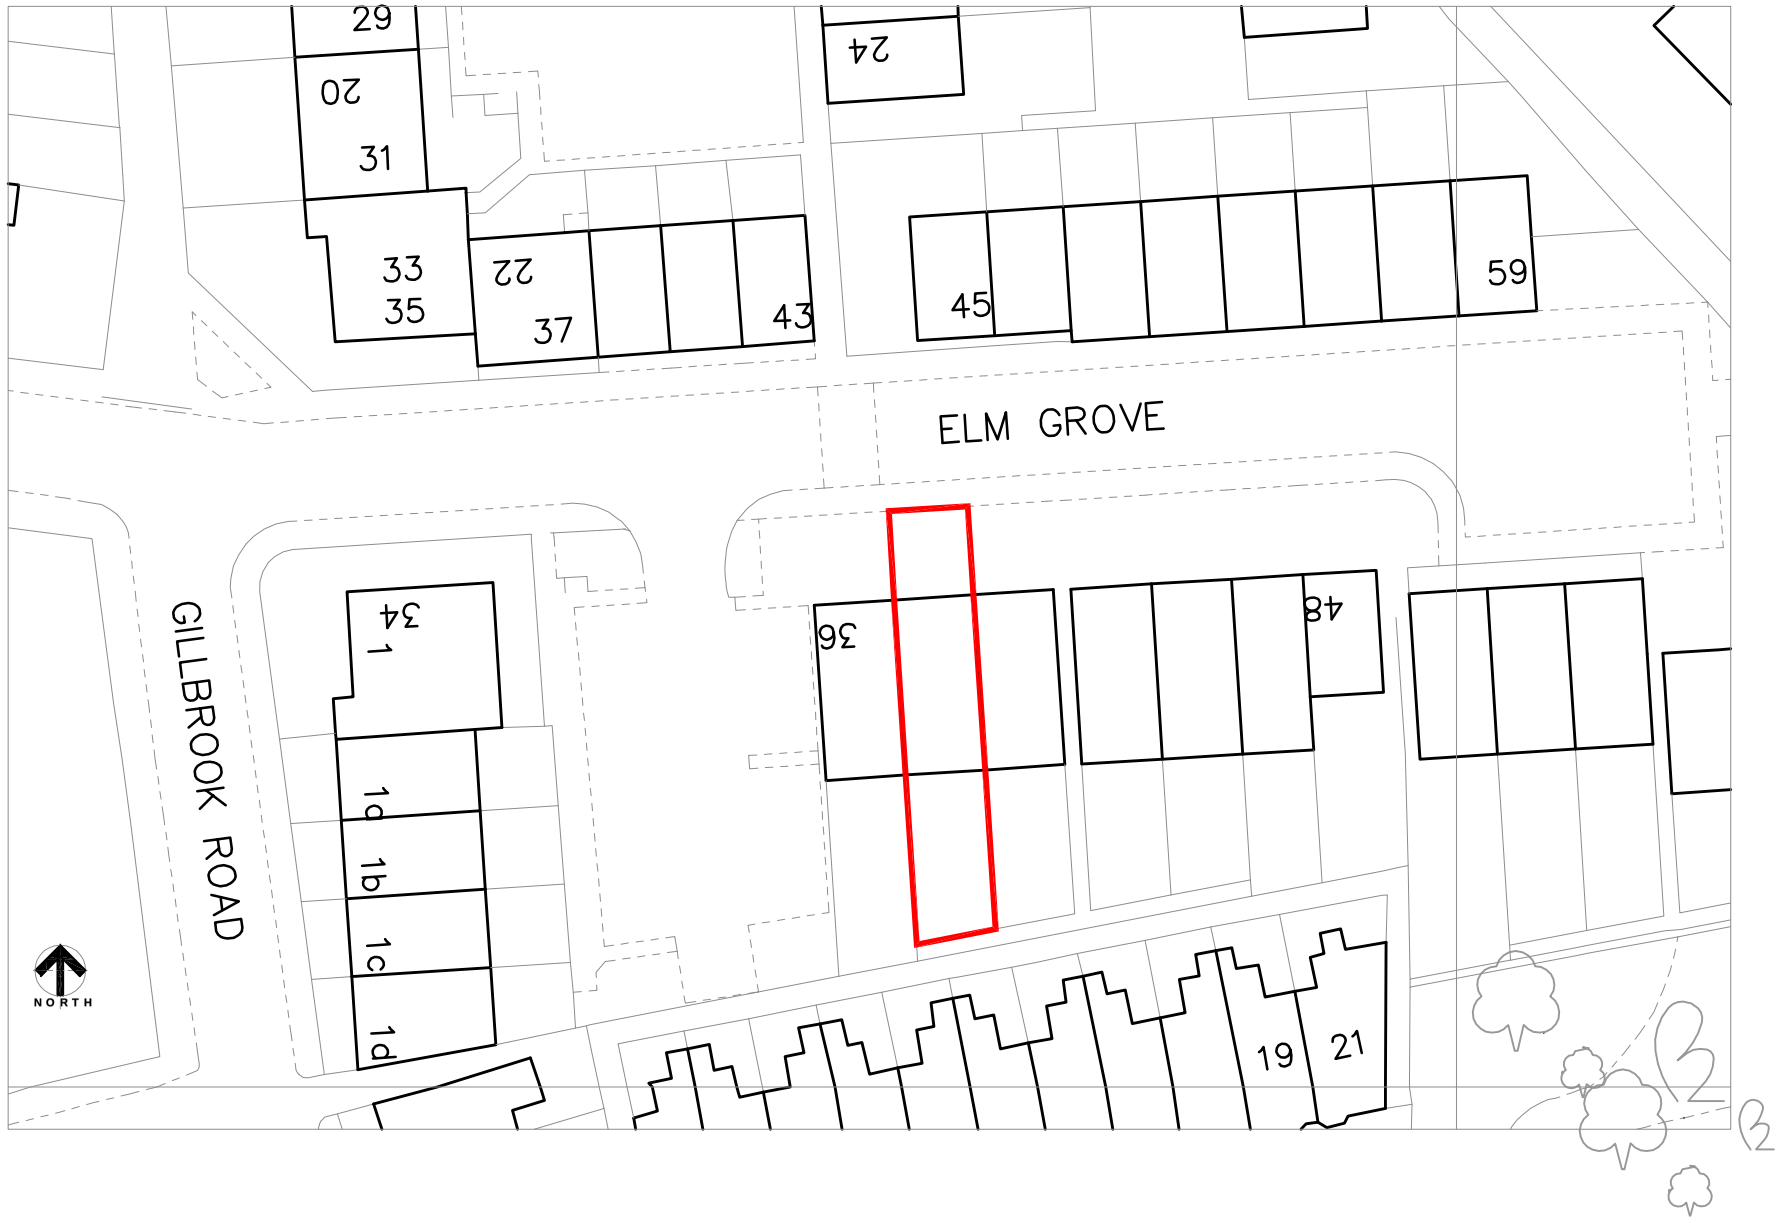


Job. Proposed Residential Extension 38 Elm Grove, Didsbury Manchester	Scale 1:500 @ A3	Issue Date 02-03-14
	Drawing No. 02-14-EG/ PL 001	Revision -
Drawing Title. Site Location Plan	This drawing is not for construction and is for planning purposes only. All dimensions are to be checked on site and any discrepancies reported. Layout based on information provided. All details are subject to site inspection, Building control and Planning approval.	