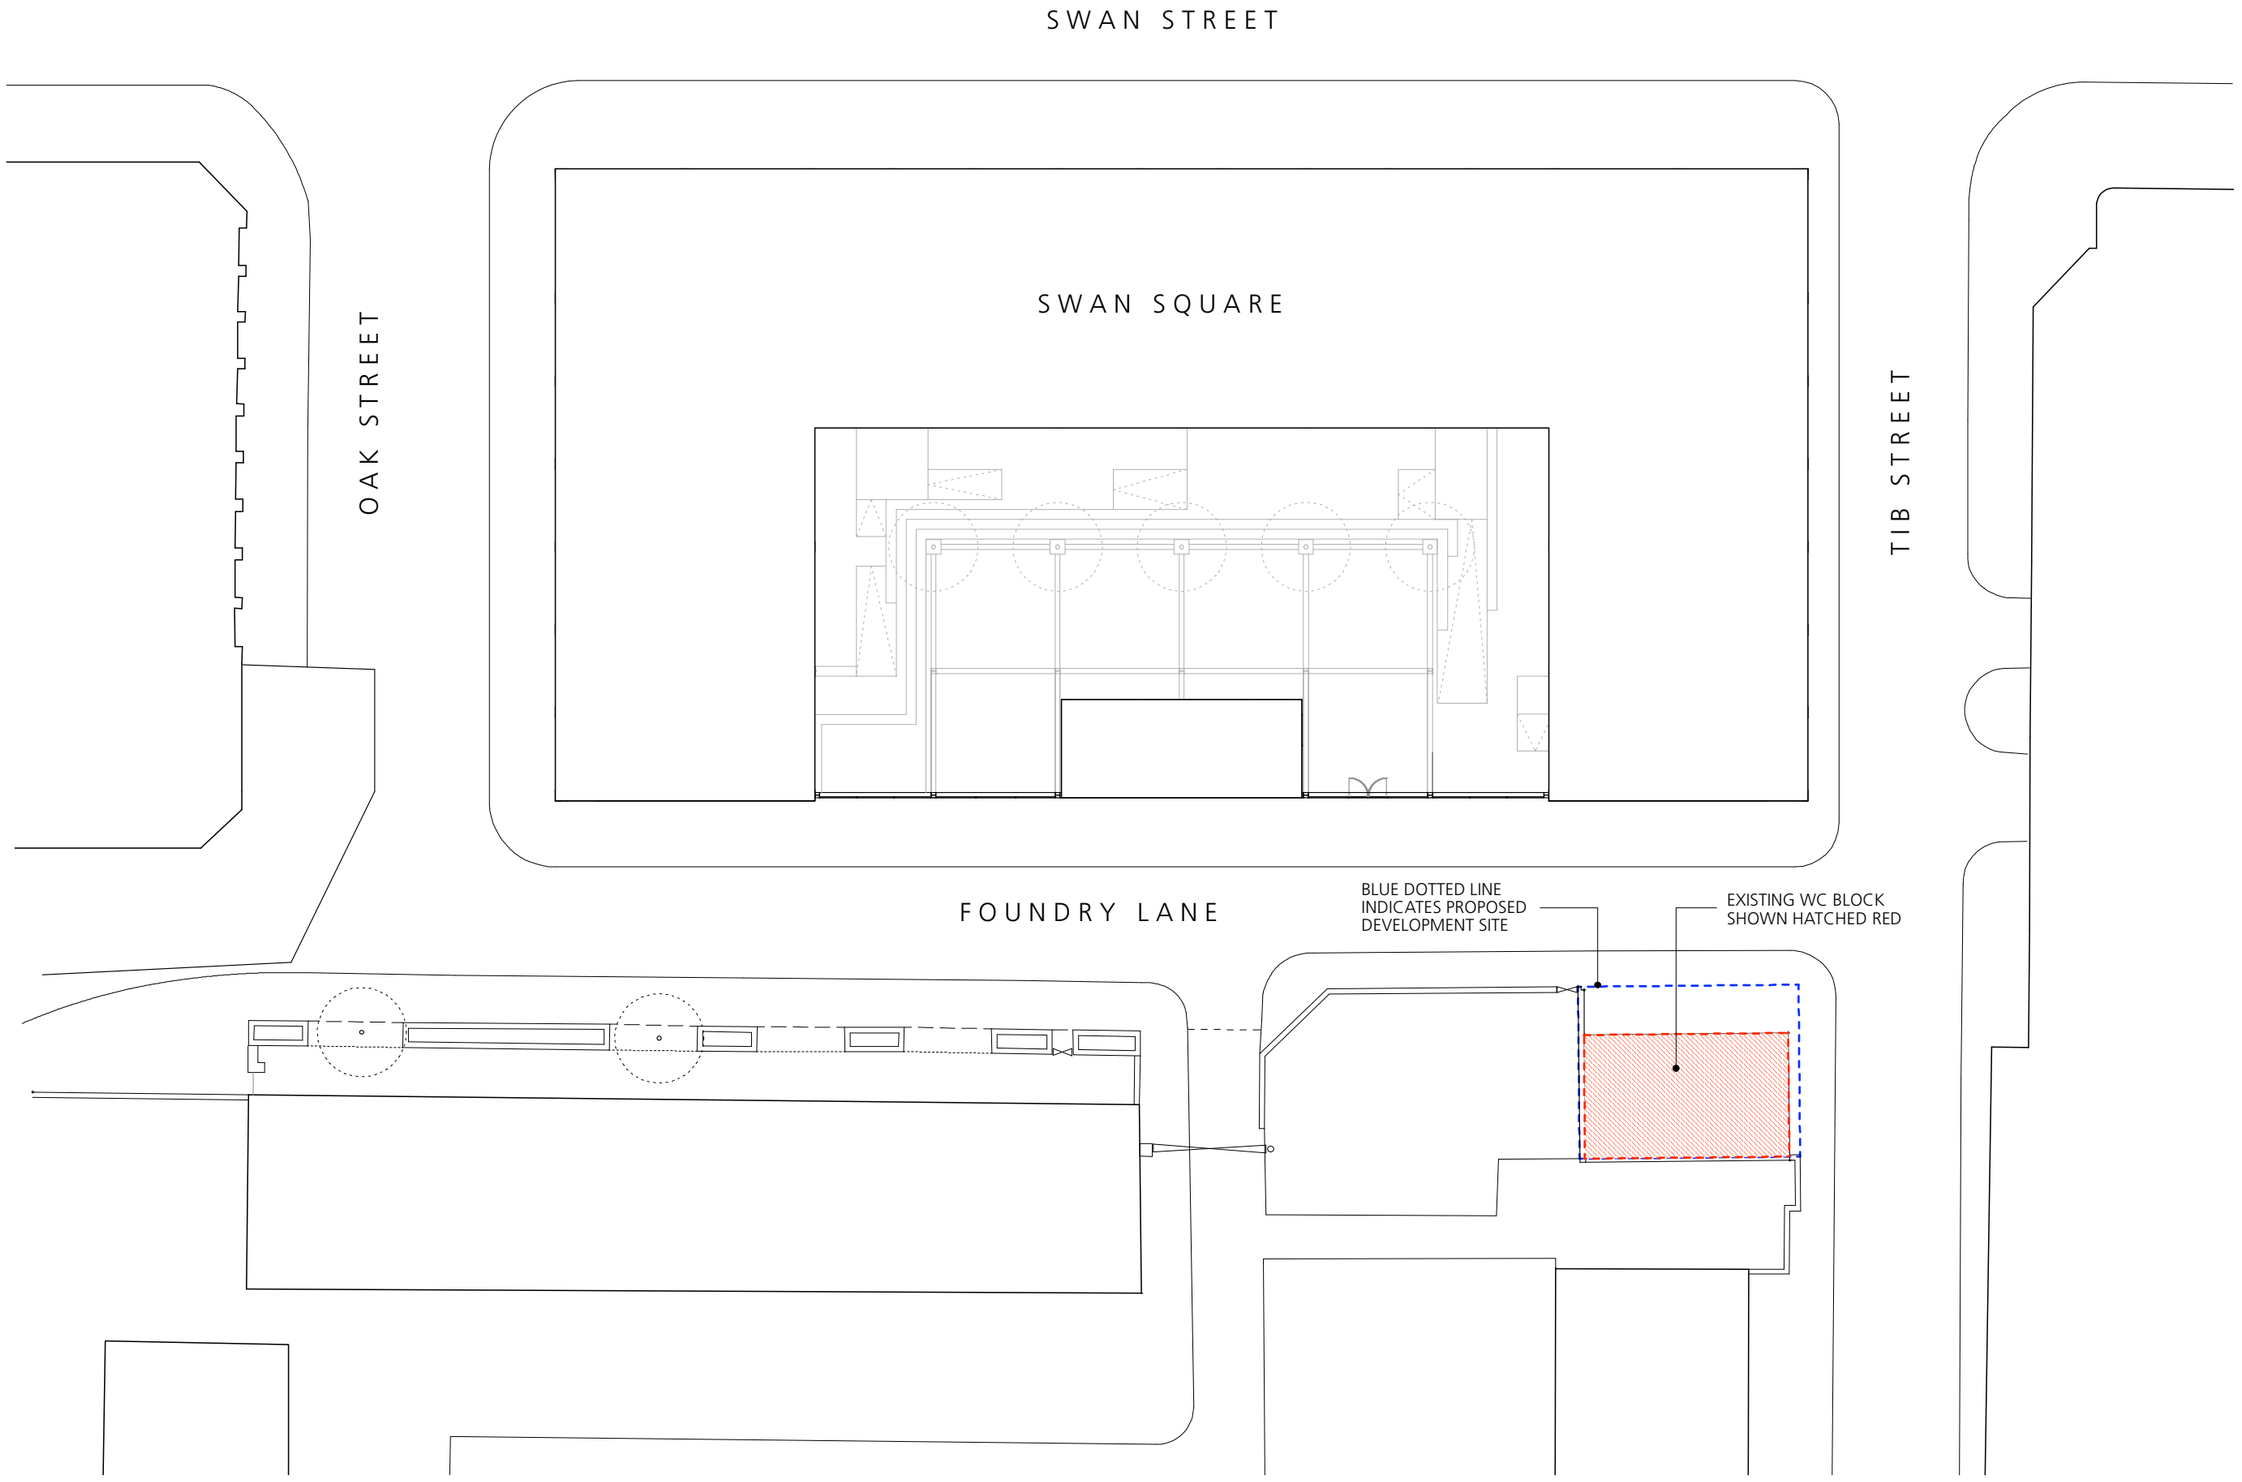

WORK|SHOP properties ltd

TOTAL ARCHITECTURE
Architecture, Planning & Industrial Design
4 Ivy Mews
Burton Road
MANCHESTER
M20 1LD
t: 07989 535487
e: totalarchitecture@gmail.com

Key Plan & Northpoint

Client: Workshop Properties Ltd

Project: **Proposed Office Unit**
Tib Street, Manchester

Document: **Context Plan**

Status: For information

Scale & Date: 1:250 @ A3 March 2014

Doc Ref: 219 | PD | 0100 | -