

Rear Elevation

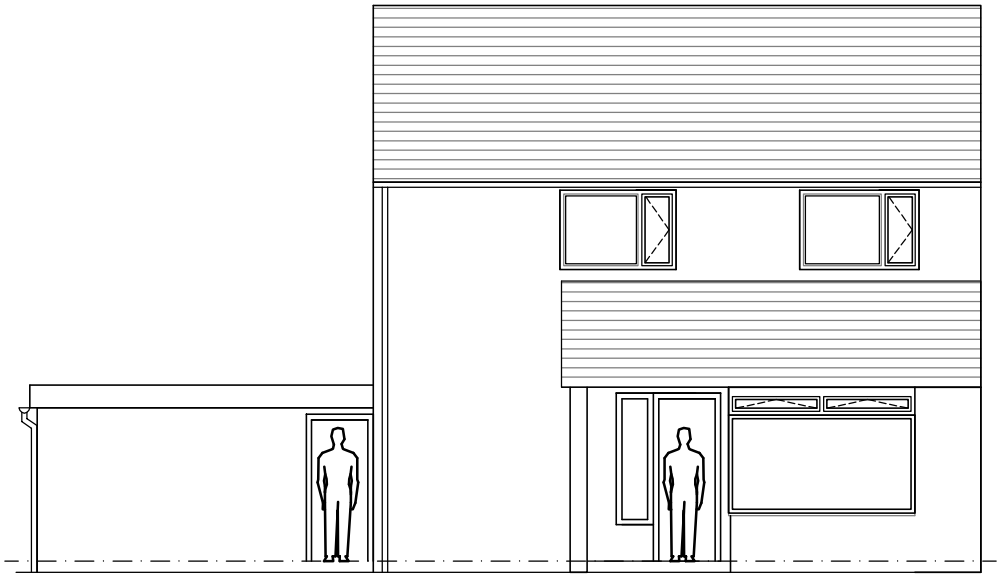

Front Elevation

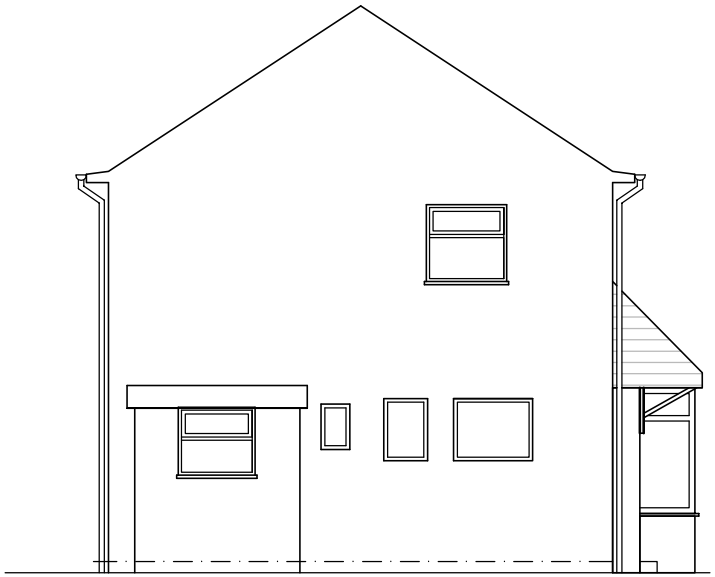

Side Elevation

ZENDIUM
info@zendium-design.co.uk
www.zendium-design.co.uk
m: 07866 637563

NOTES
DO NOT SCALE FROM DRAWING.
DRAWING INDICATES DESIGN INTENT ONLY.
REPORT ANY DISCREPANCIES TO CLIENT / ZENDIUM DESIGN.
NOT TO BE USED FOR CONSTRUCTION UNLESS STATED SO.
TO BE READ IN CONJUCTION WITH OTHER DRAWINGS OR SPECIFICATION WHERE PROVIDED.

CLIENT: Matty Wolfsohn	DRAWING DESCRIPTION: EXISTING DRAWINGS		STATUS: PLANNING
PROJECT: 24 Hilary Road	SERIES: EX	DATE: 01-05-14	SCALE: 1:100@A4
SITE: 24, HILARY ROAD, WYTHENSHAWE	DRAWING NUMBER: 2014- EX-02		REVISION: -