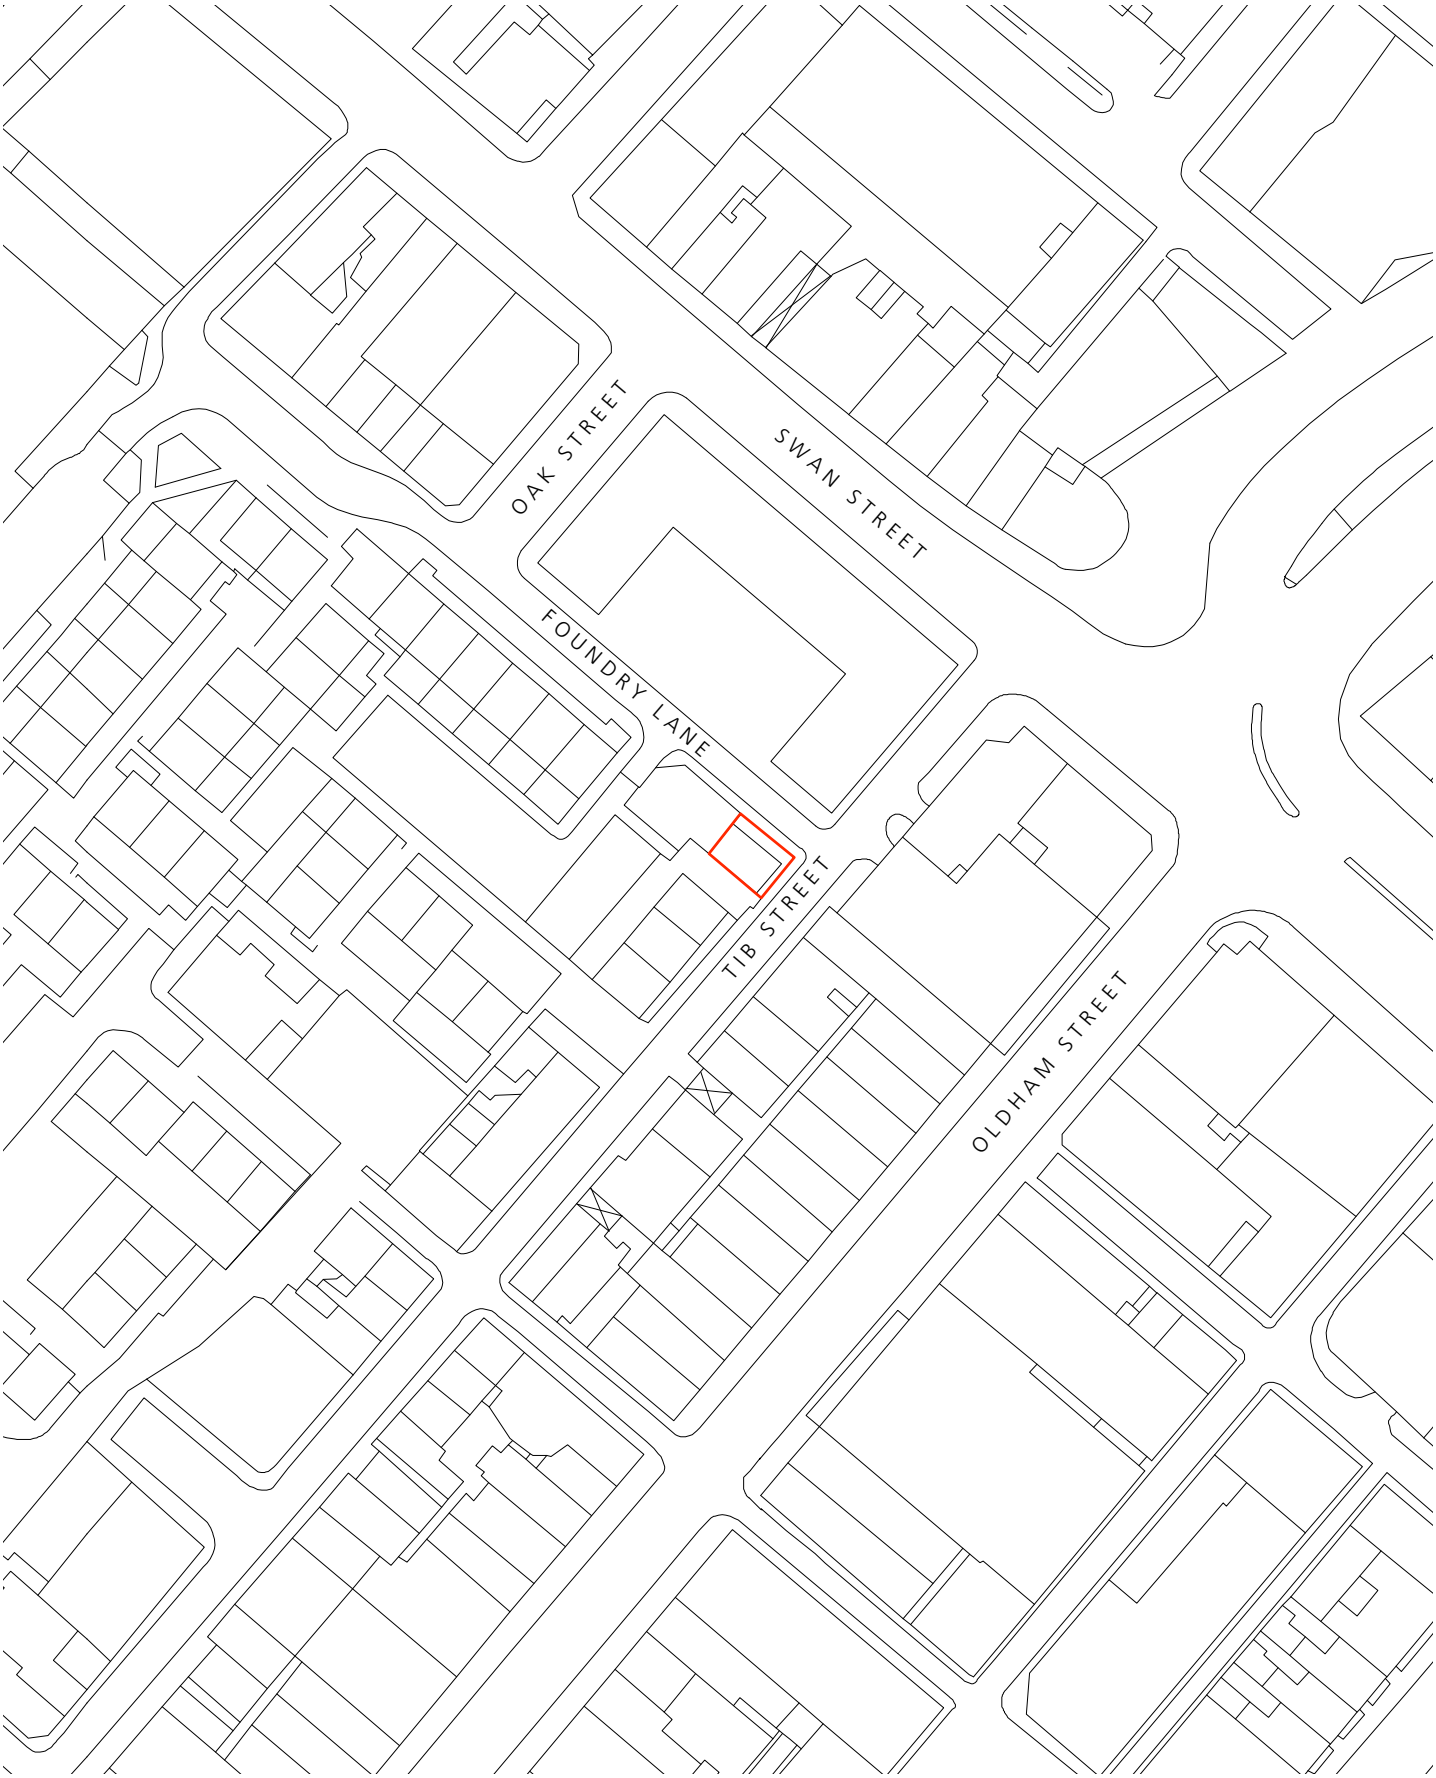

0 2 4 6 8 10
metres

TOTAL ARCHITECTURE
Architecture, Planning & Industrial Design
4 Ivy Mews
Burton Road
Manchester
M20 1LD
t: 07989 535487
e: totalarchitecture@gmail.com

Key Plan & Northpoint

Client Workshop Properties

Project **Proposed Office Unit**
Tib Street, Manchester

Scale & Date 1:1000 @ A4 Mar 2014

Document **Location Plan**

Status For information

Doc Ref	219	PD	0001	-