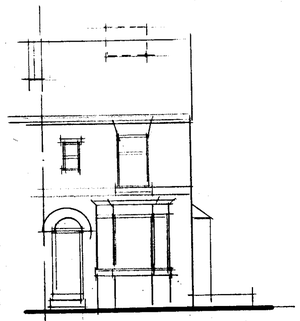

FRONT ELEVATION

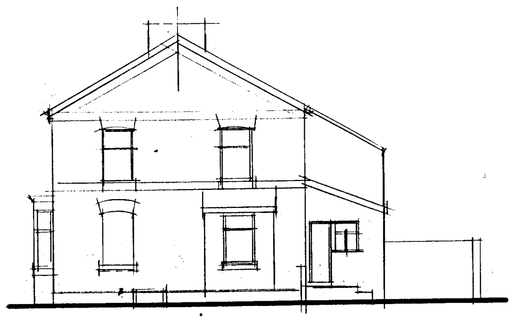

SIDE ELEVATION

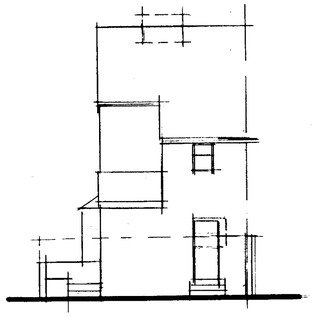

REAR ELEVATION

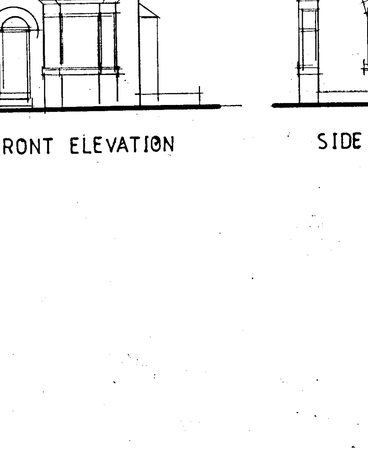

BASEMENT PLAN

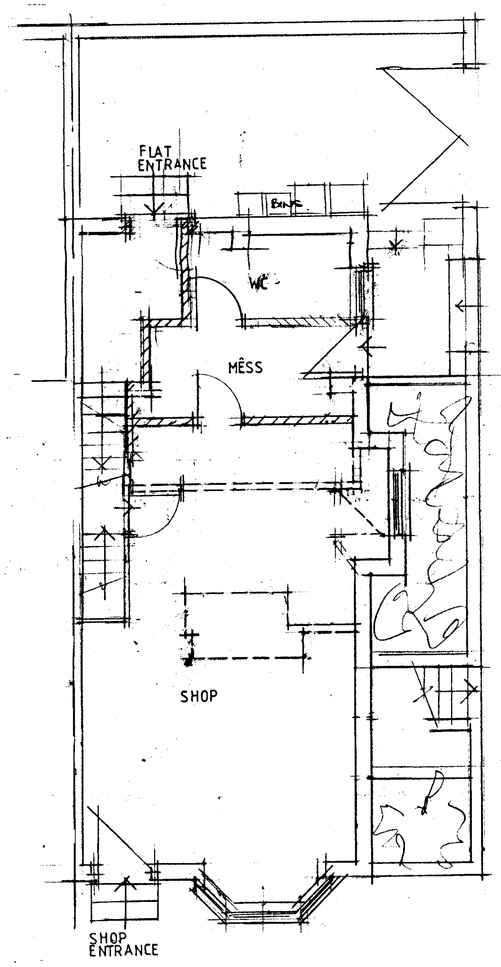

GROUND FLOOR PLAN

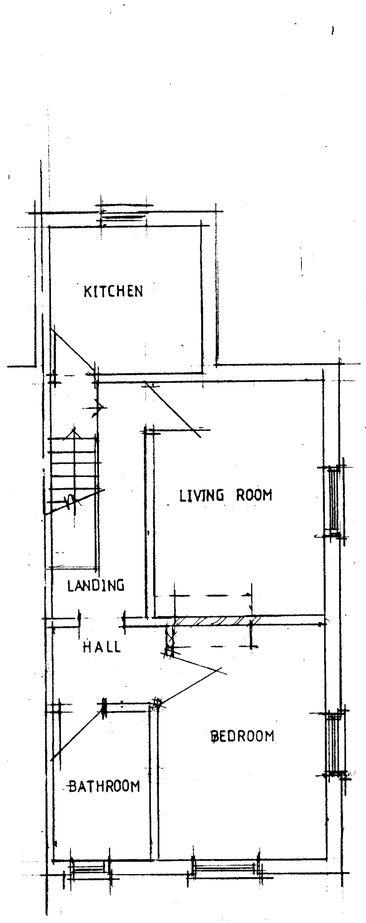

FIRST FLOOR PLAN

PLANNING AND BUILDING CONTROL
08 OCT 2013

CLIENT
TYRA'S HIJAB BOUTIQUE
17 HOLMFIRTH STREET
LONGSIGHT M13 0NS

JOB TITLE
PROPOSED SHOP AND ASSOCIATED WORKS

DRG. TITLE
PLANS AND ELEVATIONS AS PROPOSED

HOLBOROW + ORMESHER Limited
architectural & interior design
Station House
Adams Hill
Knutsford
Cheshire WA16 6DN
telephone : 01565 652275
fax : 01565 750501

ISSUE	ORIGINAL	1	2	3	4	5	6	7
REVISION								
DATE								
DRAWN								
CHECKED								
APPROVED								

SCALE 1:50 & 1 100 at A1

DRAWING NUMBER 1348 / 13 / 02