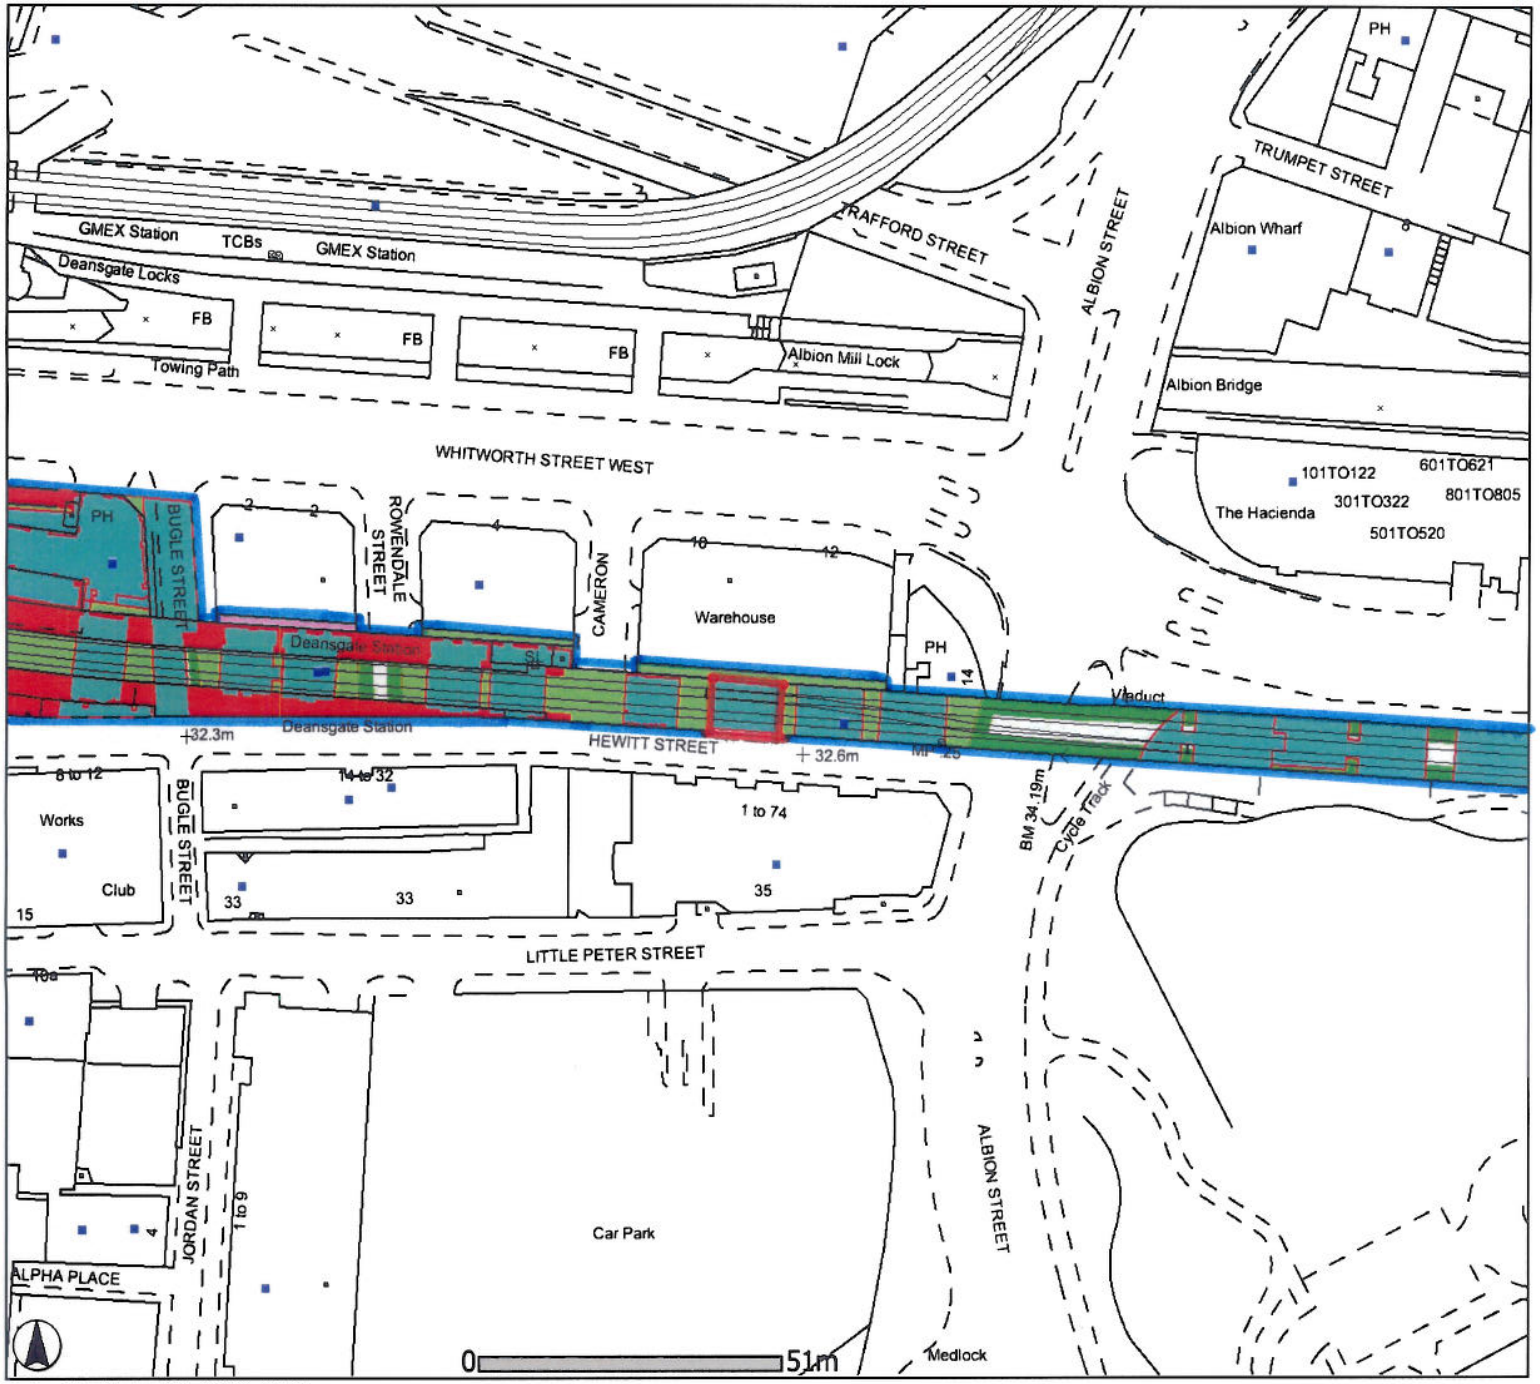


Centre of Map Window (E,N): 383580 , 397503

Reproduced from the Ordnance Survey Map with permission of the controller of Her Majesty's Stationery Office. Crown Copyright. Licence No: 0100040692

84 HEWITT STREET
Location Plan

Plot Scale	1:1250
Plot Date	3/11/2011

Network Rail

Output Created from the GI Portal – A4 Landscape