Copyright of this drawing is vested in BPM Architectural and it must not be copied or reproduced without written consent. Figured dimensions only are to be taken from this drawing. DO NOT SCALE OFF THIS DRAWING ..... IF IN DOUBT ASK

All contractors must visit the site and be responsible for taking and checking all dimensions relative to their work. BPM architectural are to be advised of any variation between drawings and site conditions.

Electronic data/ drawings issued as 'read only' and should not be interrogated for measurement. All dimensions and levels should be 'read only' from those values stated in text, on the drawings

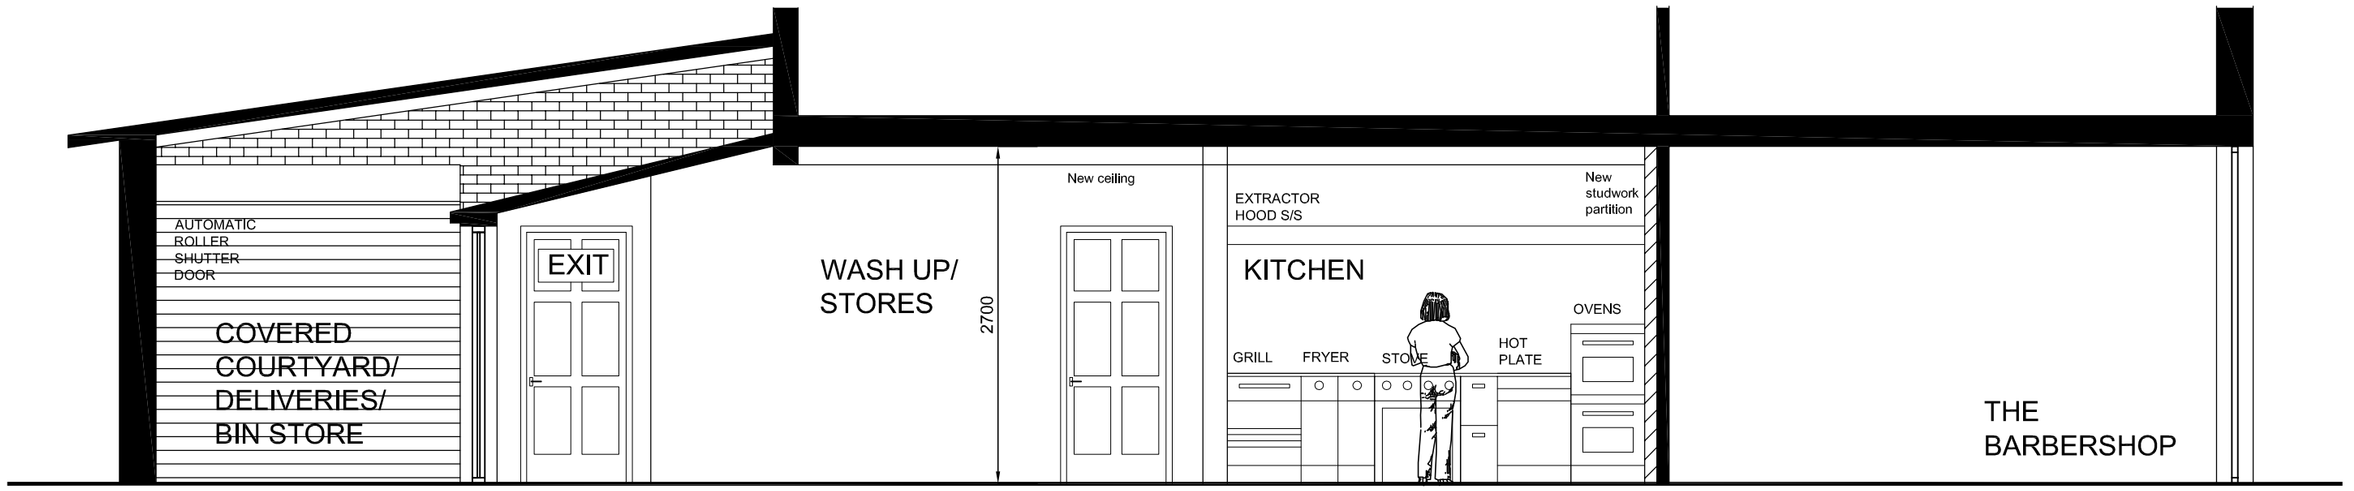

SECTION AA'
SCALE 1:50 @ A2

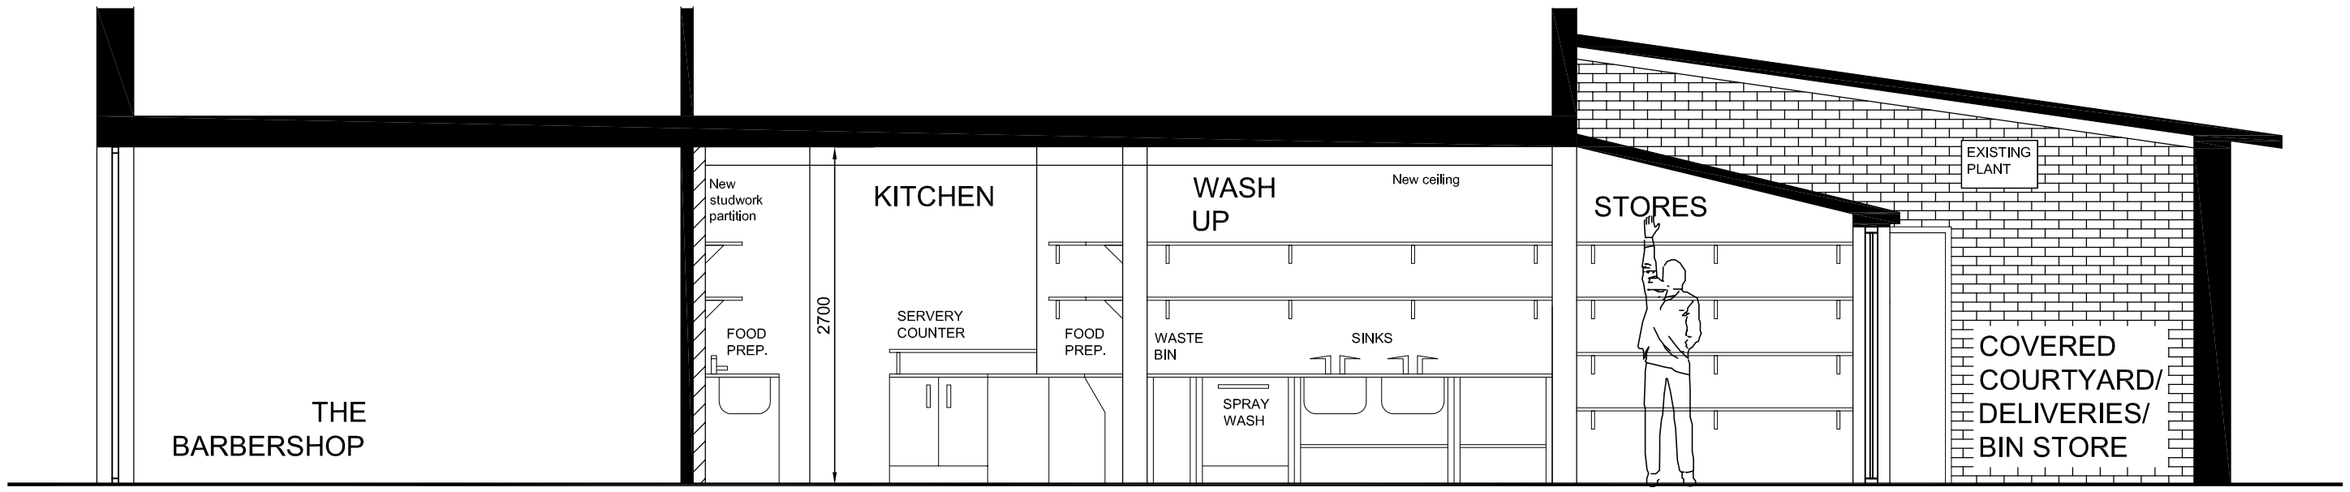

SECTION BB'
SCALE 1:50 @ A2

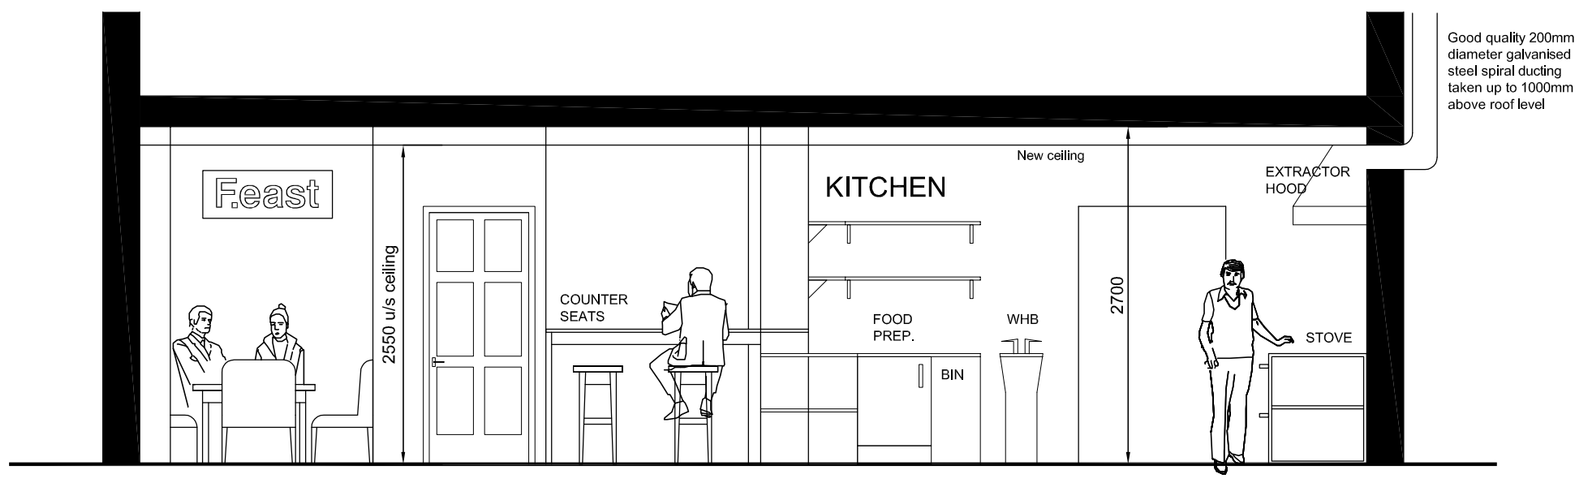

SECTION CC'
SCALE 1:50 @ A2

REV:	DATE:	DETAILS:
A	26/06/14	PROJECT ADDRESS UPDATED BPM

BPM ARCHITECTURAL SERVICES
224 GREAT CLOWES STREET
MANCHESTER M7 2ZS
TEL: 07415 493002

PROJECT: 209 TO 211 CLARENDON ROAD
MANCHESTER M16
FOR DR. IMRAN ALI AND MRS. SEMINA NAZ

TITLE: PROPOSED CAFE
SECTIONS

SCALE 1:50 DATE: MAY 2014 DRAWN: BPM CHECKED:

STATUS: PLANNING

DRAWING NO: CLAR/0514/PL2 REV: A