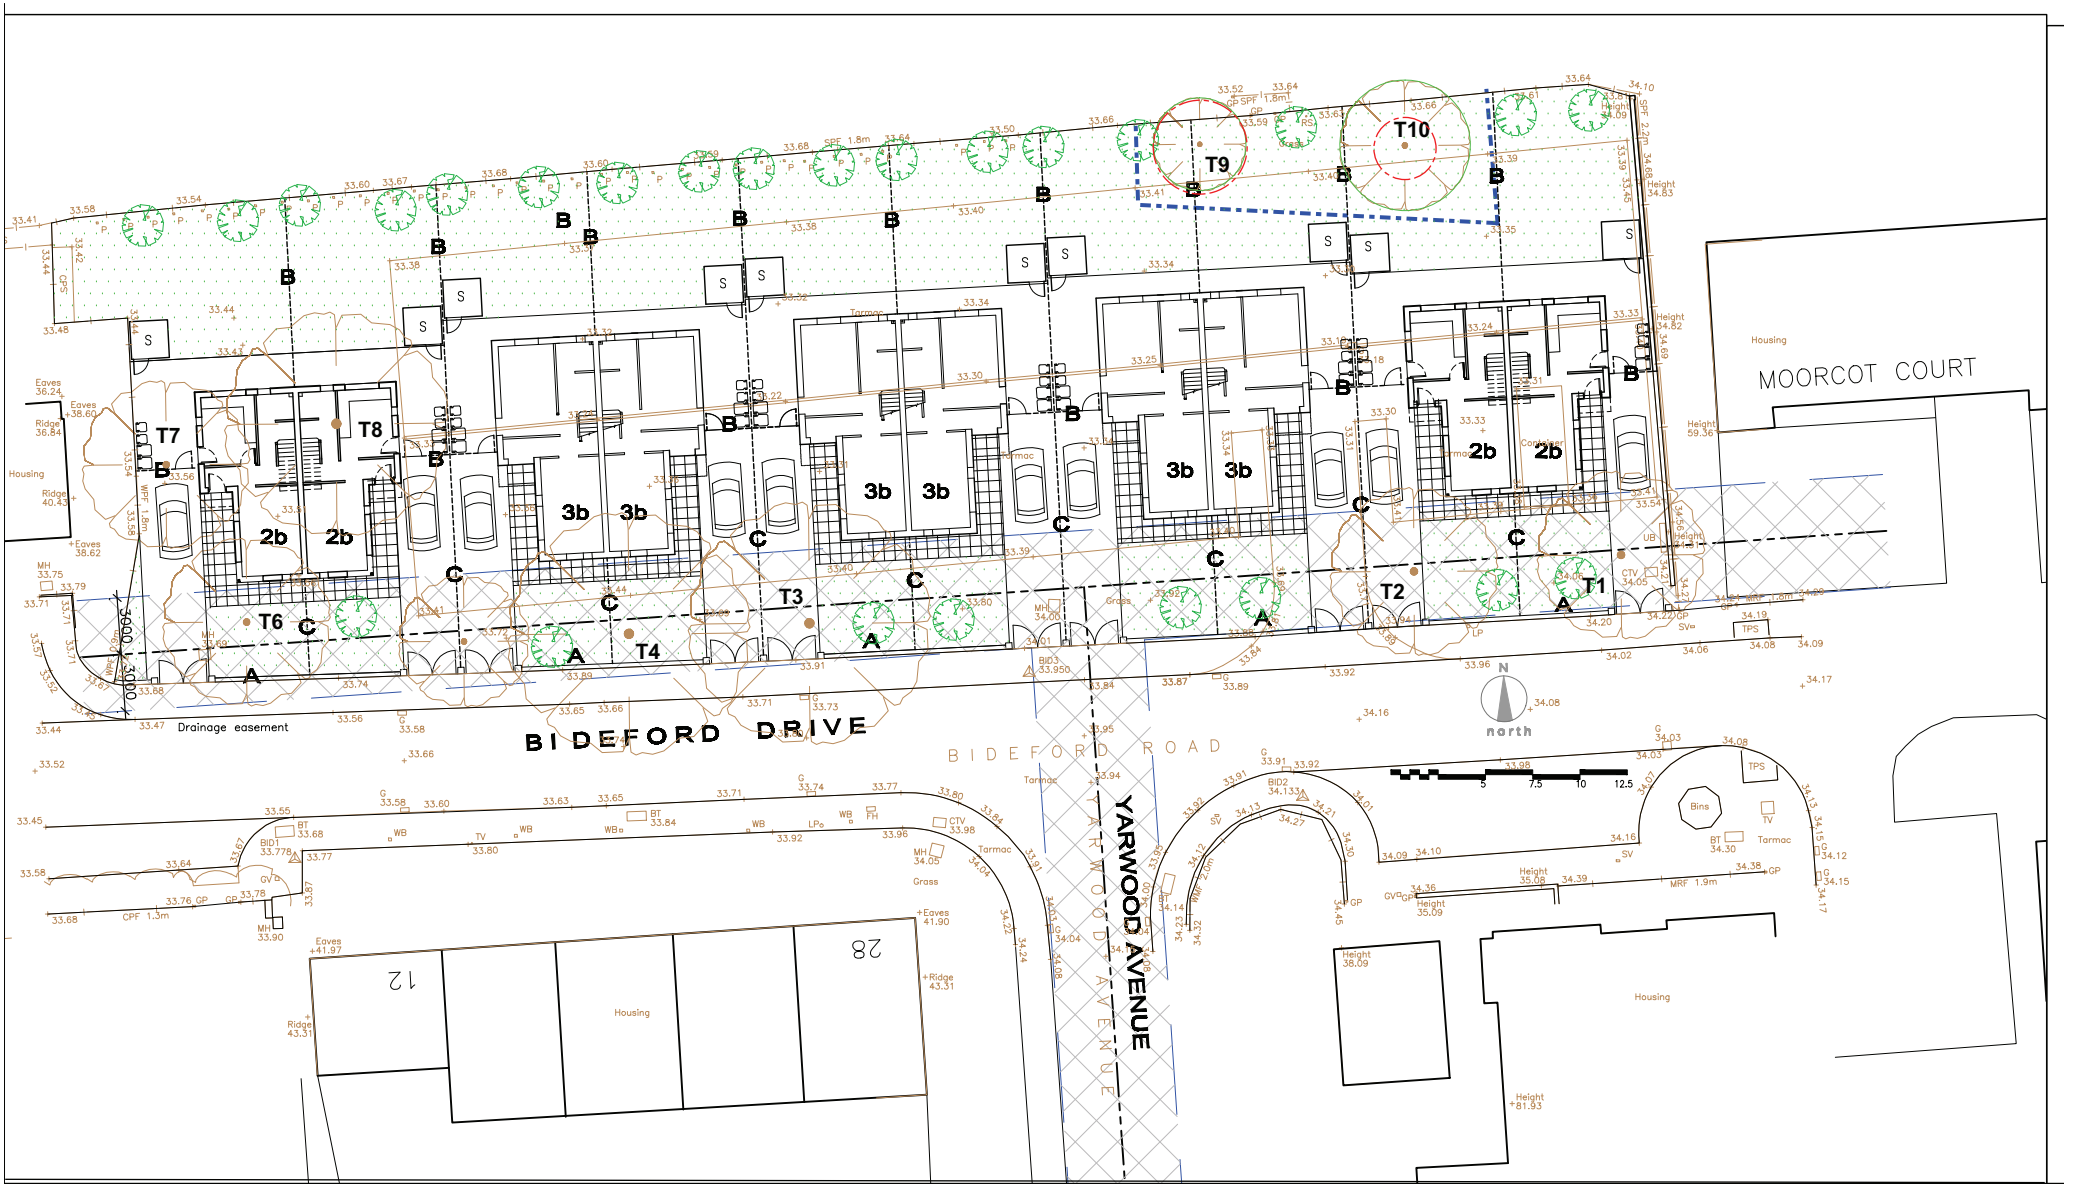

Root Protection Area

Protective Fencing

METHOD STATEMENT PLAN	
BIDEFORD DRIVE, MANCHESTER	
SCALE: 1:200 @ A2	DATE: DEC. 2013
DRAWING: BD/MS/01	

mulberry