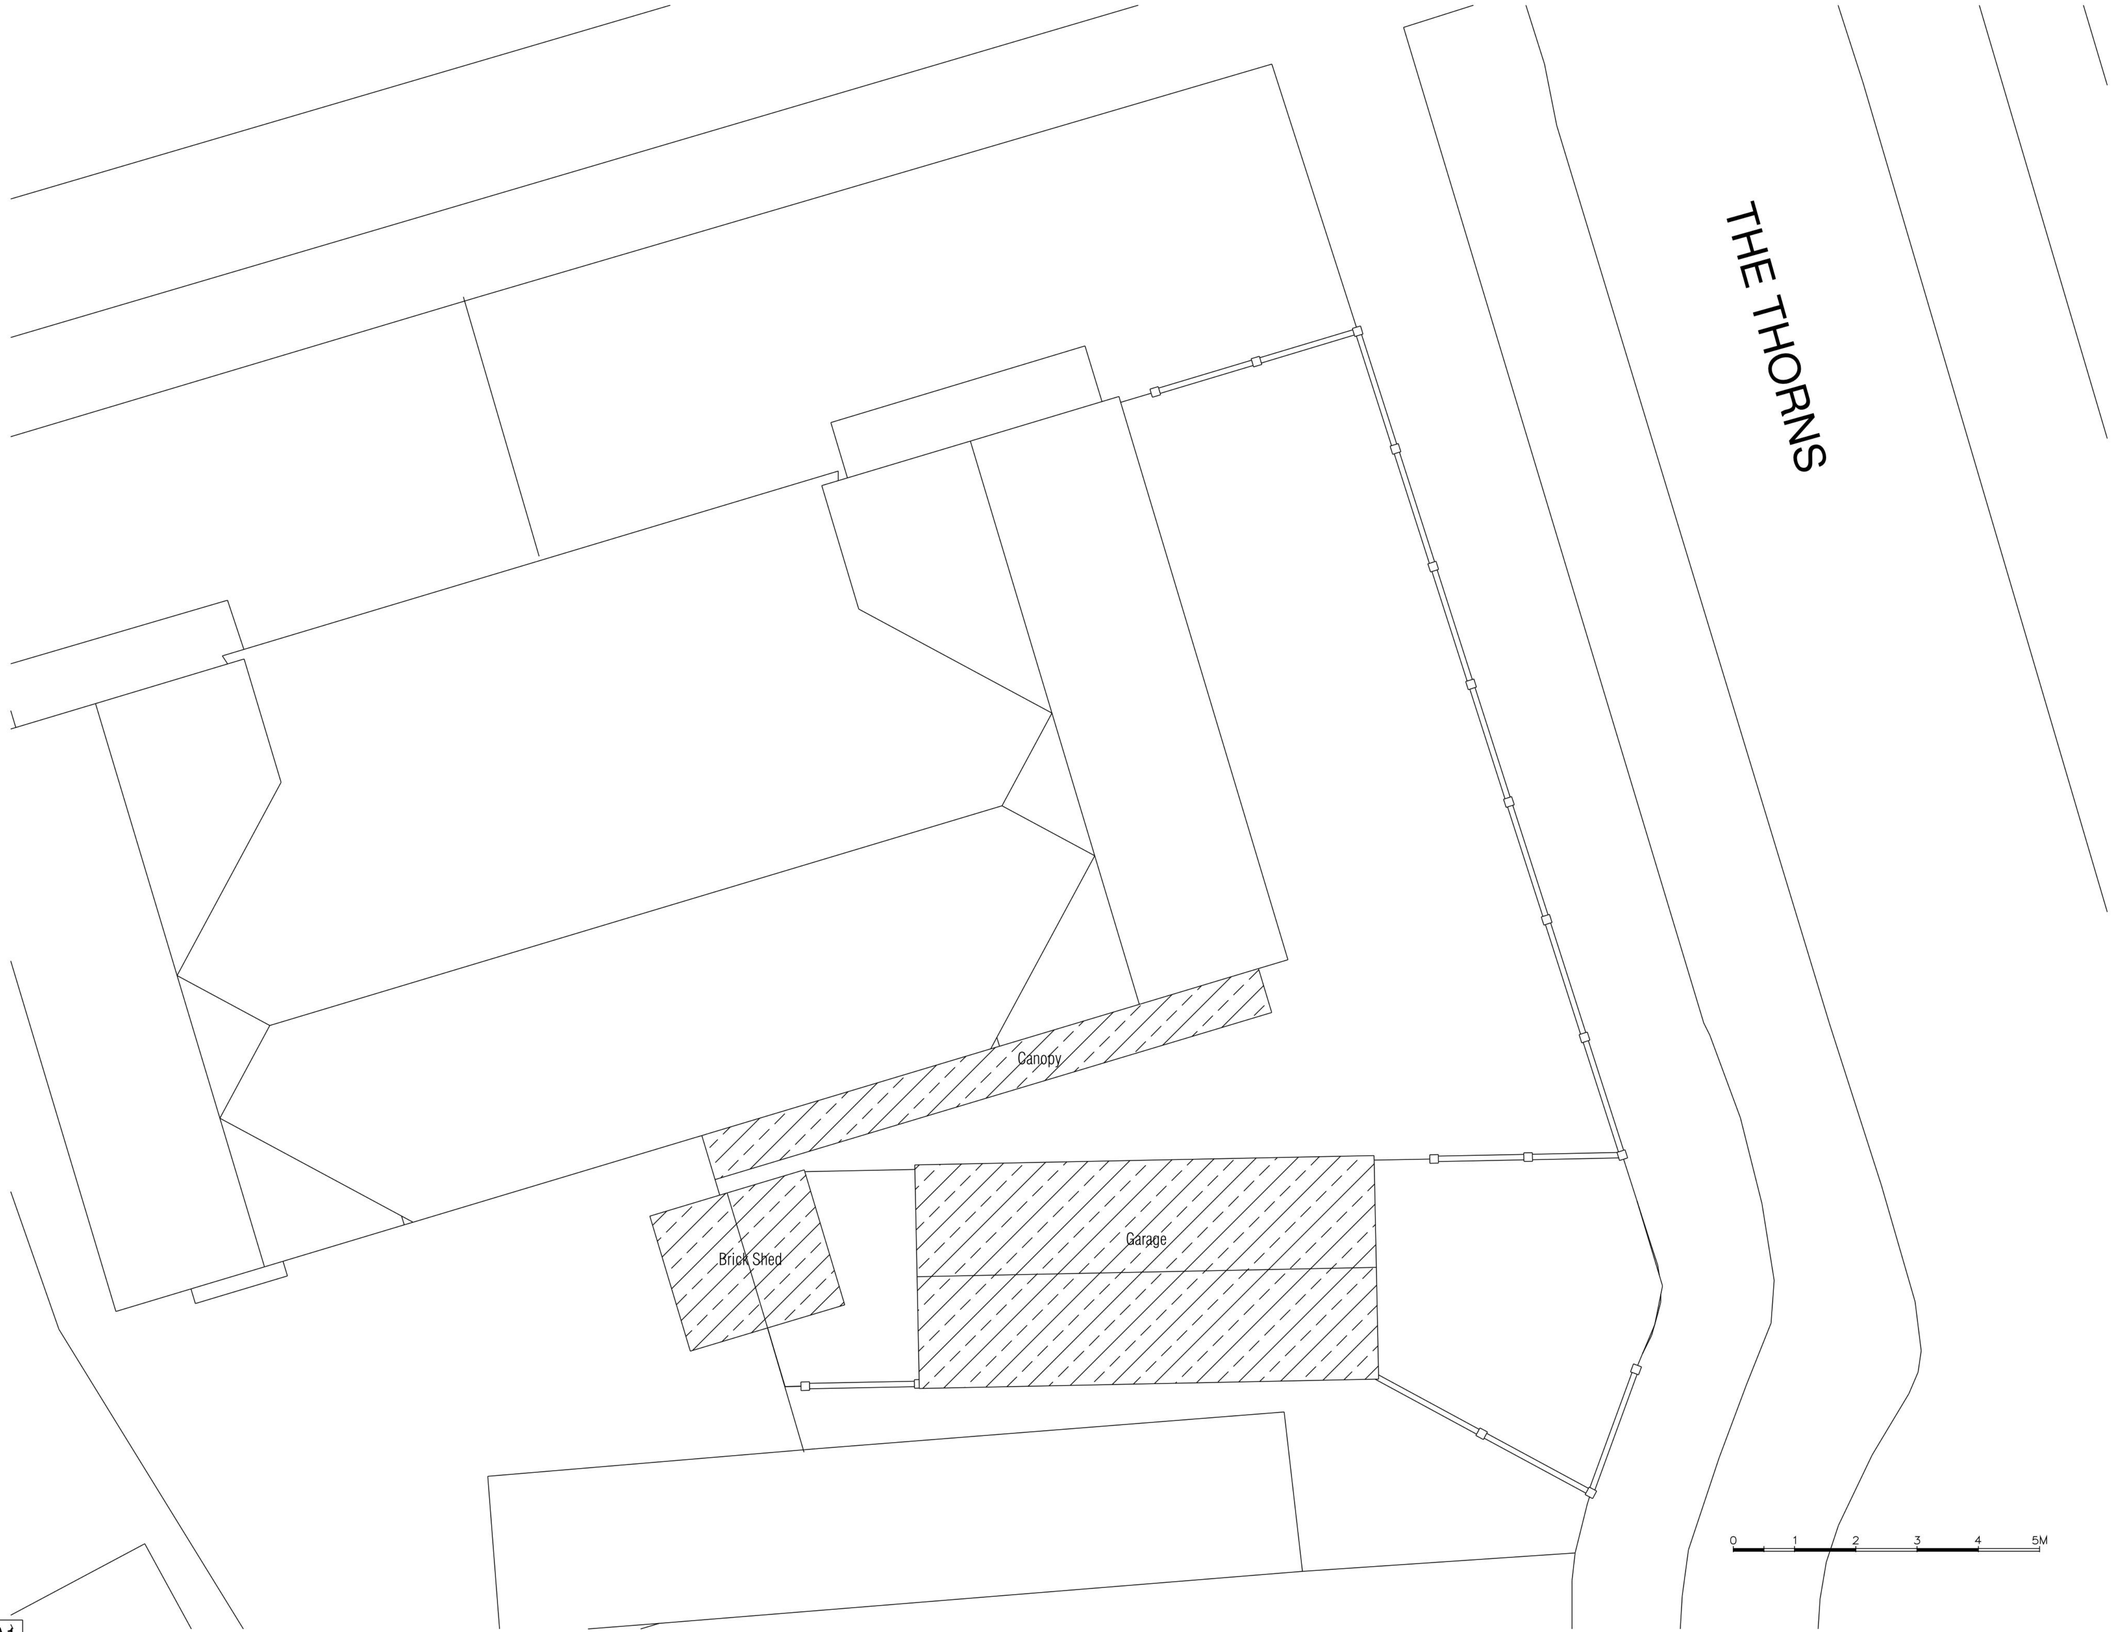


A1

DO NOT SCALE

NOTES:

= To be demolished

Rev	Date	Details Of Issue	Initials
A	12/05/14	Brick shed to be removed	SE
A	12/03/14	General Revsion: Brick shed retained.	SE

Status

PLANNING

se:a
steve elson: architecture

Tel: 0161 425 4818
Email: stj.elson@steveelson-architecture.com
Web: www.steveelson-architecture.com

This document and all information herein is confidential and the intellectual property of Steve Elson Architecture. It is disclosed in confidence on terms that it will not be disclosed to any third party, used, sold, loaned, licensed, or reproduced in whole or in any part in any manner or form for manufacturing, tendering or for any other purpose without written permission.

© Steve Elson Architecture 2014.

Client
Mr & Mrs Gavin
9 East Meade, Chorlton

Project
Kitchen Extension &
External Improvements

Title
Structures to be removed.

Drawn	Date:	Scale (at A1)
STE	**10/01/14**	**1/50**

Drg no. **1035 - 02**

Revision No. **B**