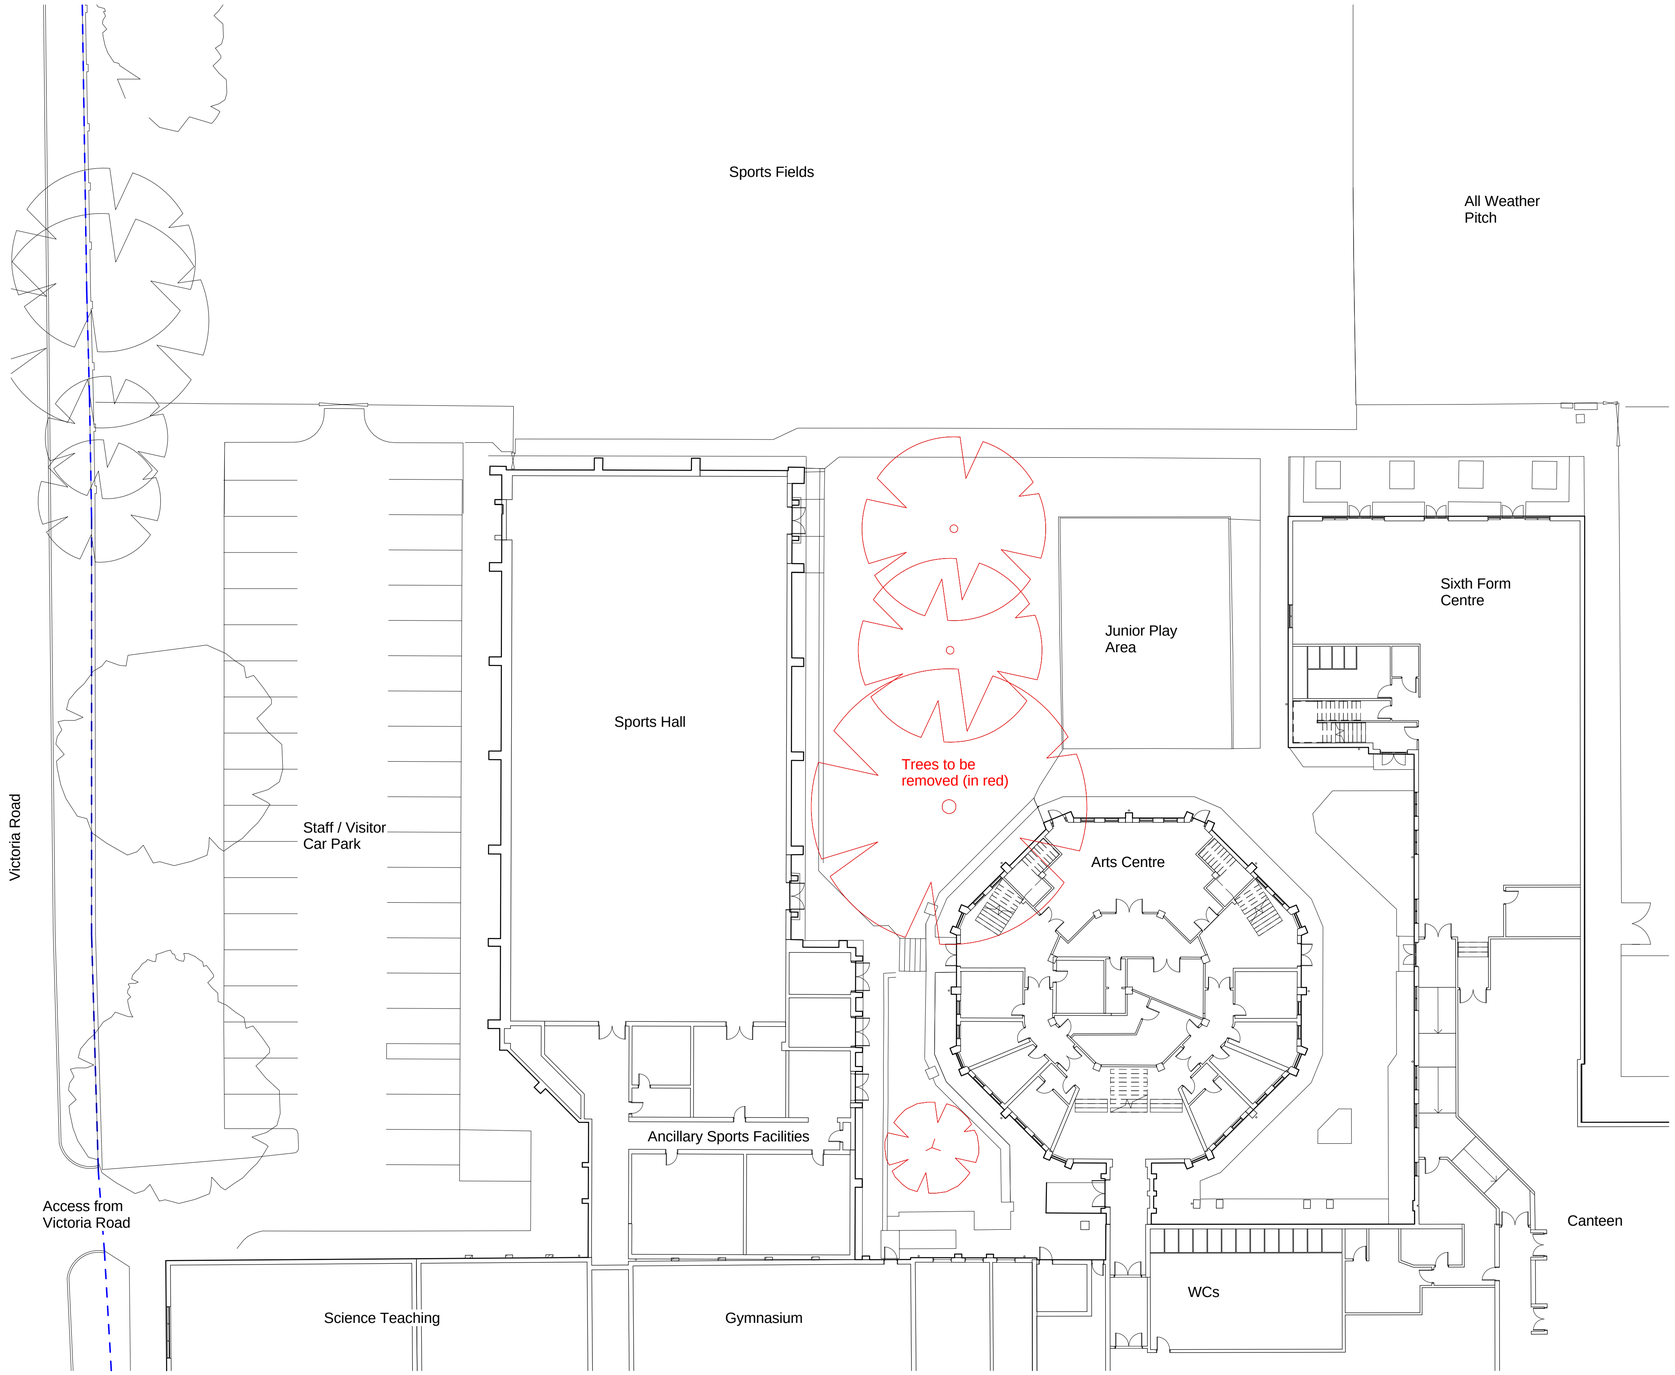


N

0 2m 4m 6m 8m 10m

Junior School & Hub

Withington Girls' School

standard notes

1. Do not scale this drawing.
2. All dimensions must be checked on site and any discrepancies verified with the architect.
3. Unless shown otherwise, all dimensions are to structural surfaces.

THIS IS NOT A CONSTRUCTION DRAWING, IT IS UNSUITABLE FOR THE PURPOSE OF CONSTRUCTION AND MUST ON NO ACCOUNT BE USED AS SUCH.

drawing notes

revisions

rev	date	by	amendment
-	02.05.14	GH	PLANNING ISSUE

date 07/03/14

client WGS

scale @ A1 1 : 200

drawing Existing Site Plan

drawn GH **checked** GH **drawing number** 3083 · D · 003 **rev**

C:\Revit Local\3083_WGS_BUILDING_gillian.harrison.rvt

Levitt Bernstein
1 Kingsland Passage
London
E8 2BB

t: 020 7275 7676
f: 020 7275 9348
w: levittbernstein.co.uk
e: post@levittbernstein.co.uk

Levitt Bernstein