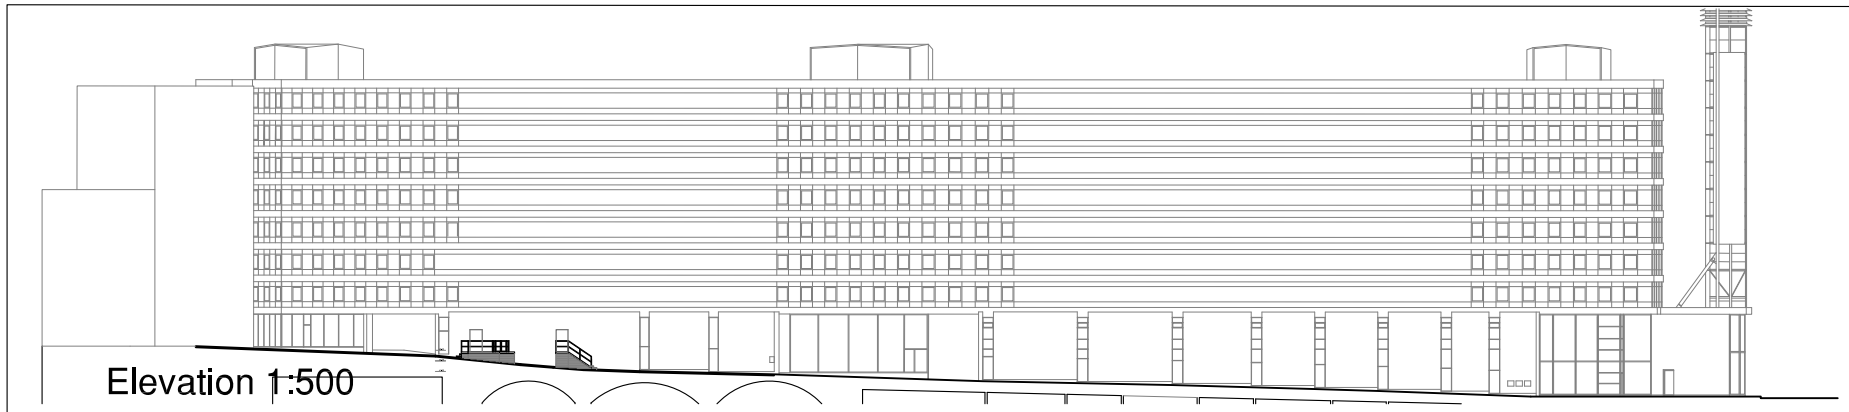

Elevation 1:500

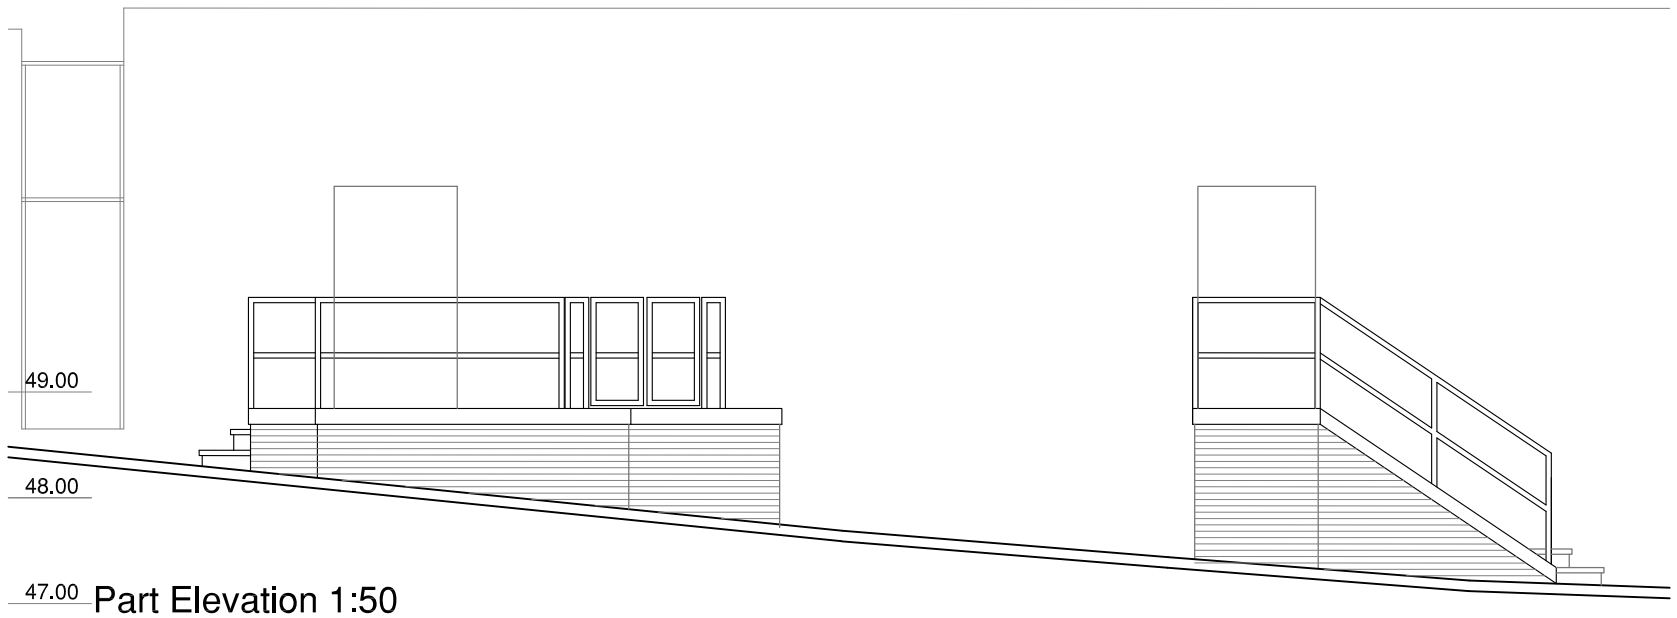

47.00 Part Elevation 1:50

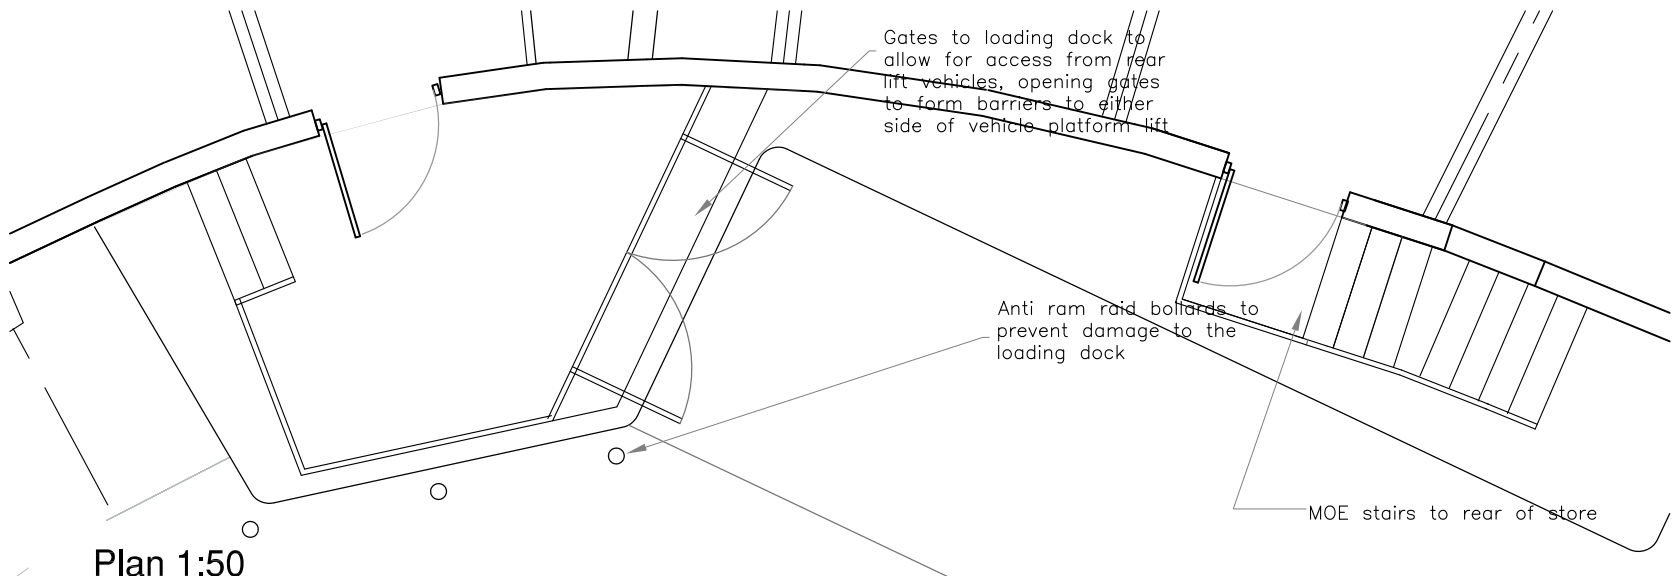

Plan 1:50

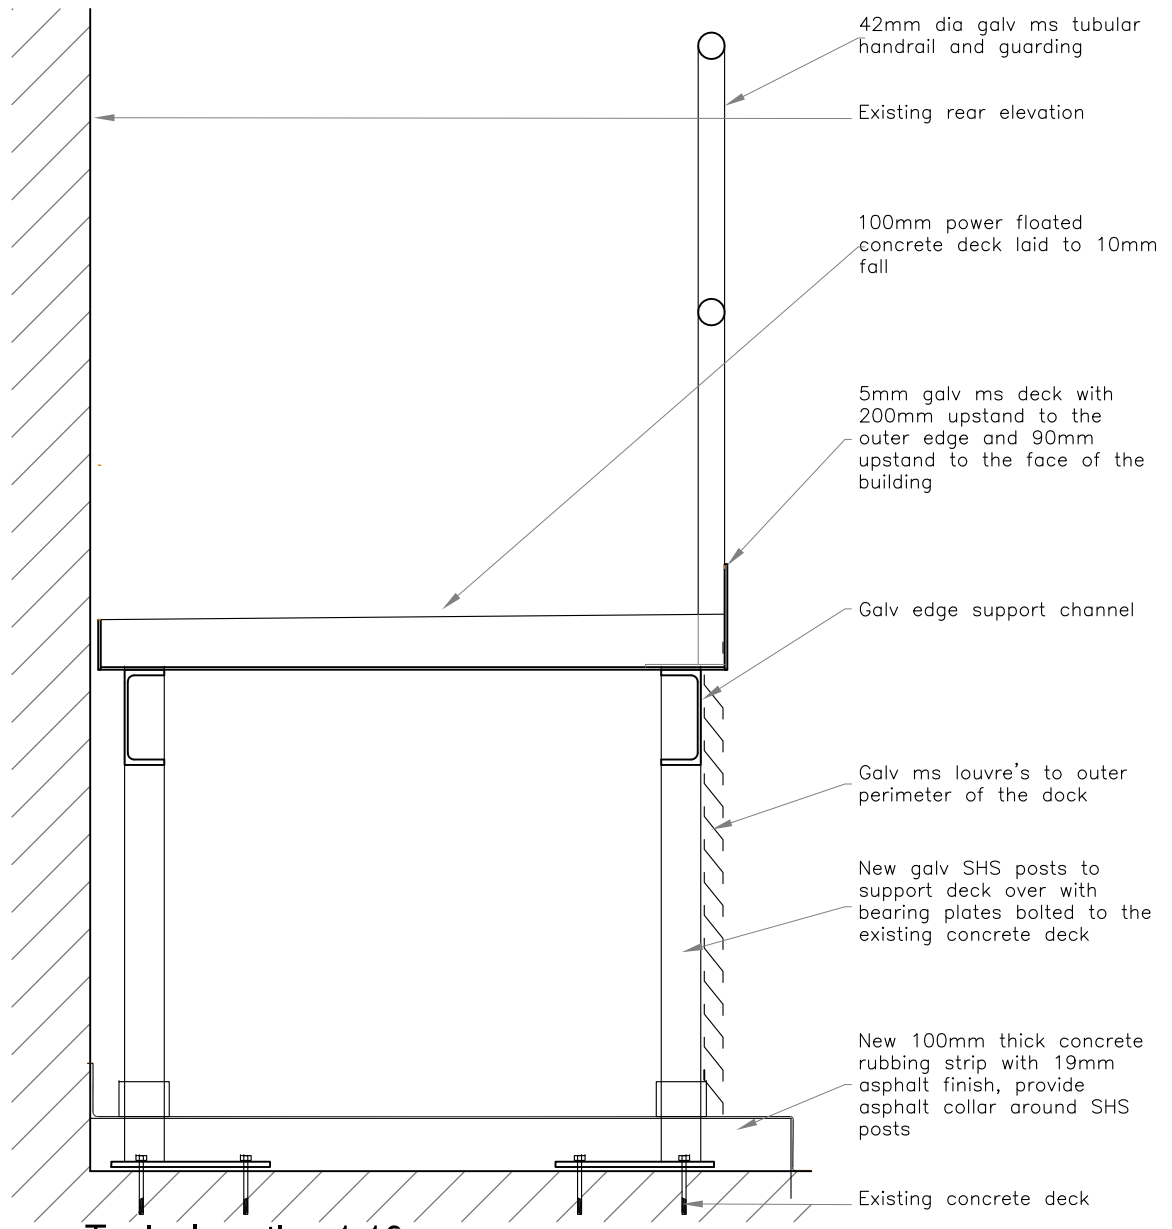

Typical section 1:10

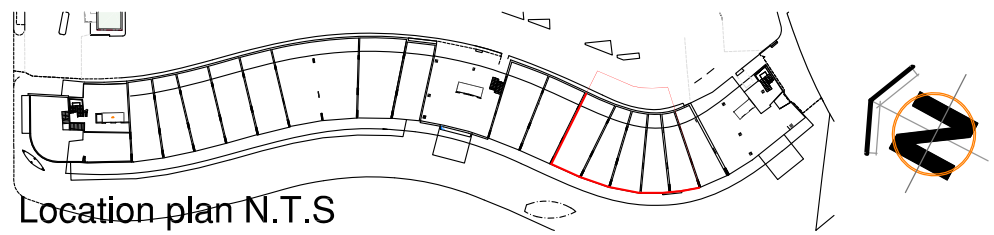

Location plan N.T.S

0m 5m 10m

Scale Bar 1:50

Rev.		Initials	Date
A	Max height of loading dock added	JMT	12.03.14
B	Redesigned to suit max vehicle height	JMT	26.03.14

Notes:

This drawing is subject to copyright and is not to be reproduced in part or whole without approval.
Do not scale this drawing – Check all dimensions on site.

PRELIMINARY
INFORMATION ONLY
FOR CONSTRUCTION
FINAL / AS BUILT
REVISION

Checked by: .....

Project: Gateway House, Manchester

Title: Sketch proposals for rear loading area & MOE stairs to Waitrose units

Client: Realty Estates

drawn: JMT
date: Mar 14
scale: 1:50@A2
drawing number: C1507-SK06b

Cobe Consulting Ltd
Derwent House
Waterfold Business Park
Waterfold
Bury
BL9 7BR
Tel: 0161 762 9920
Fax: 0161 762 9914
E-Mail:admin@cobe.co.uk