

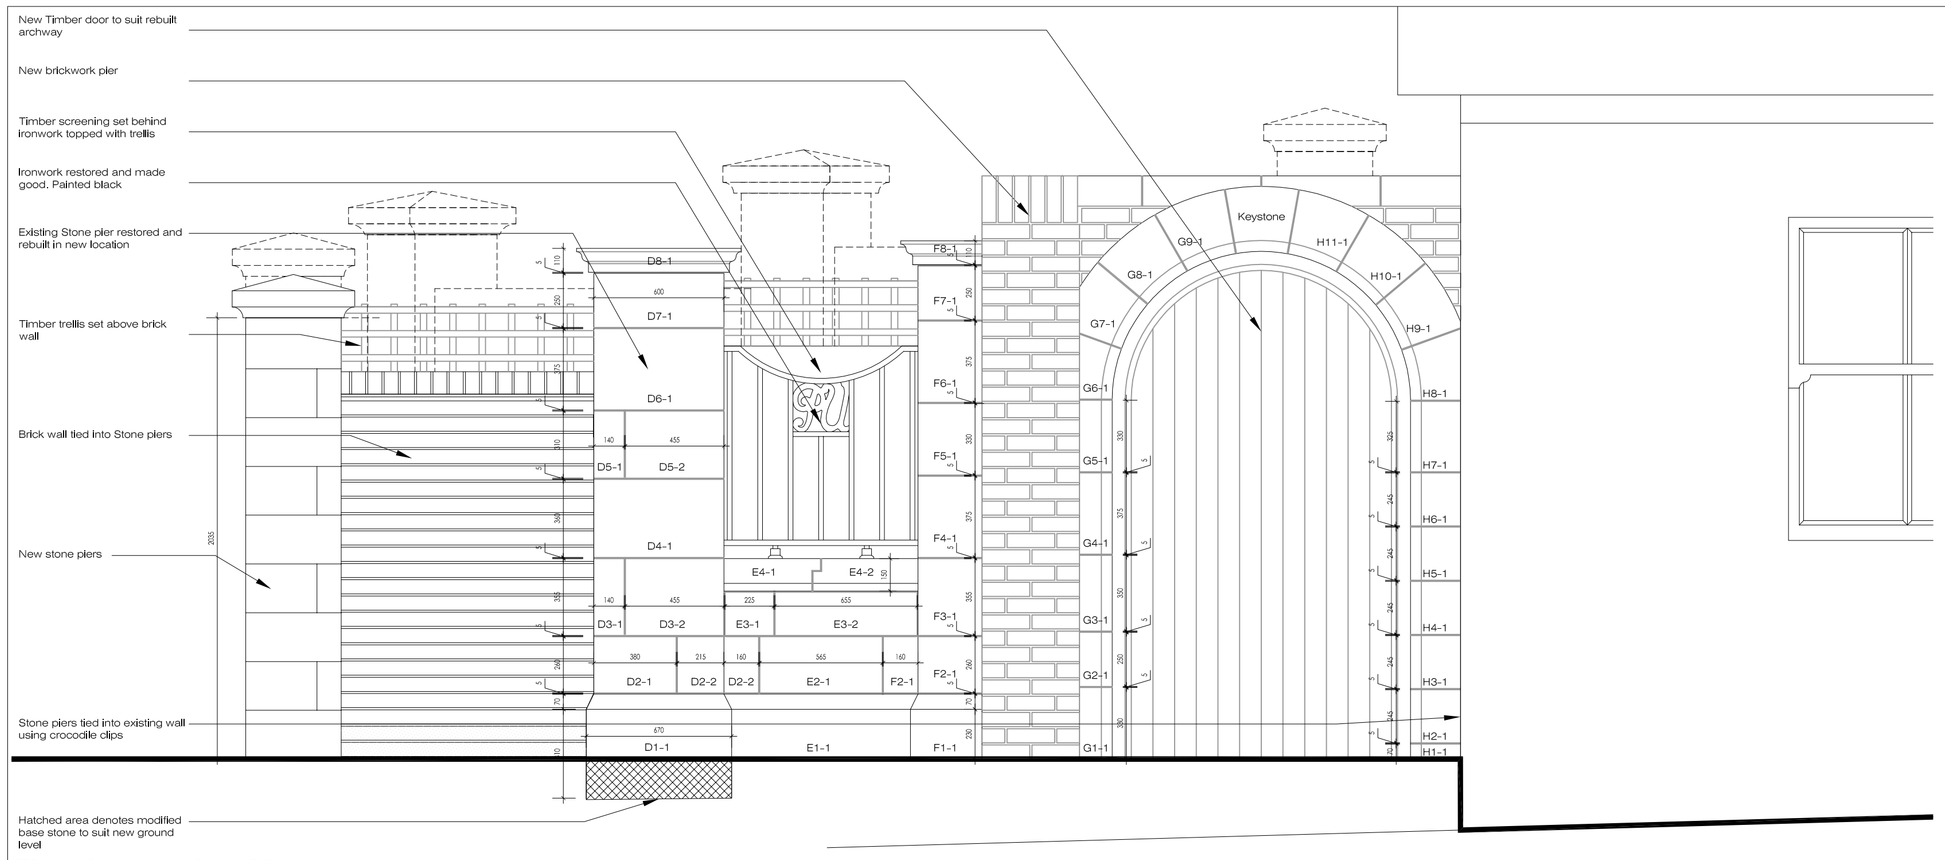



Elevation 1 scale 1:20

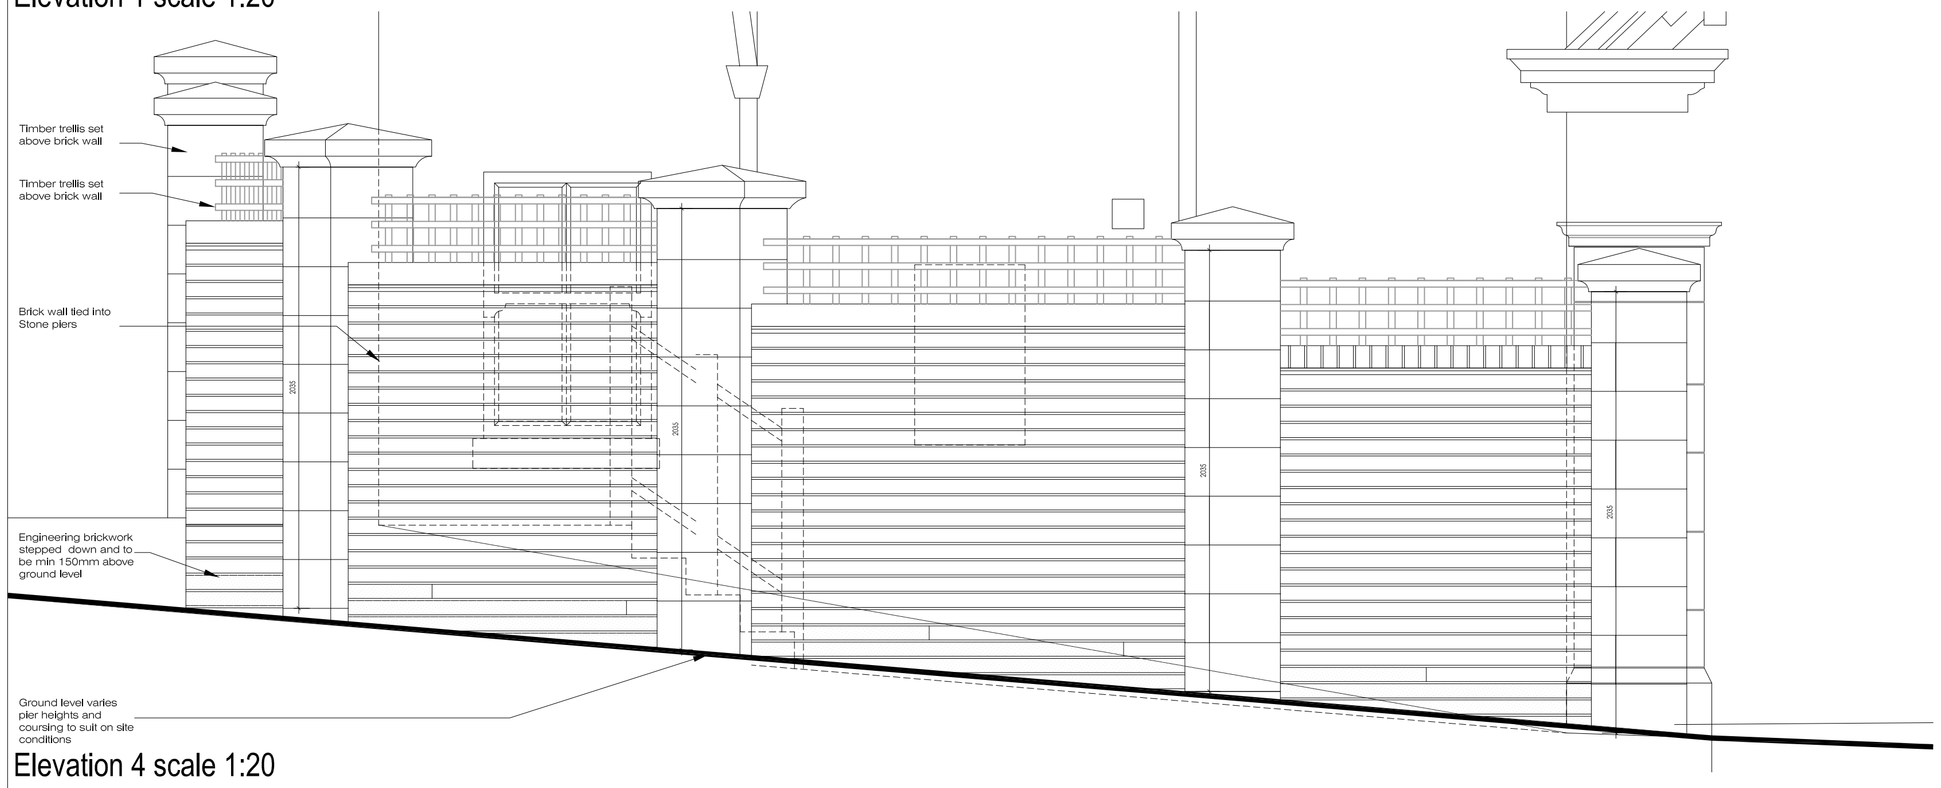


Elevation 4 scale 1:20

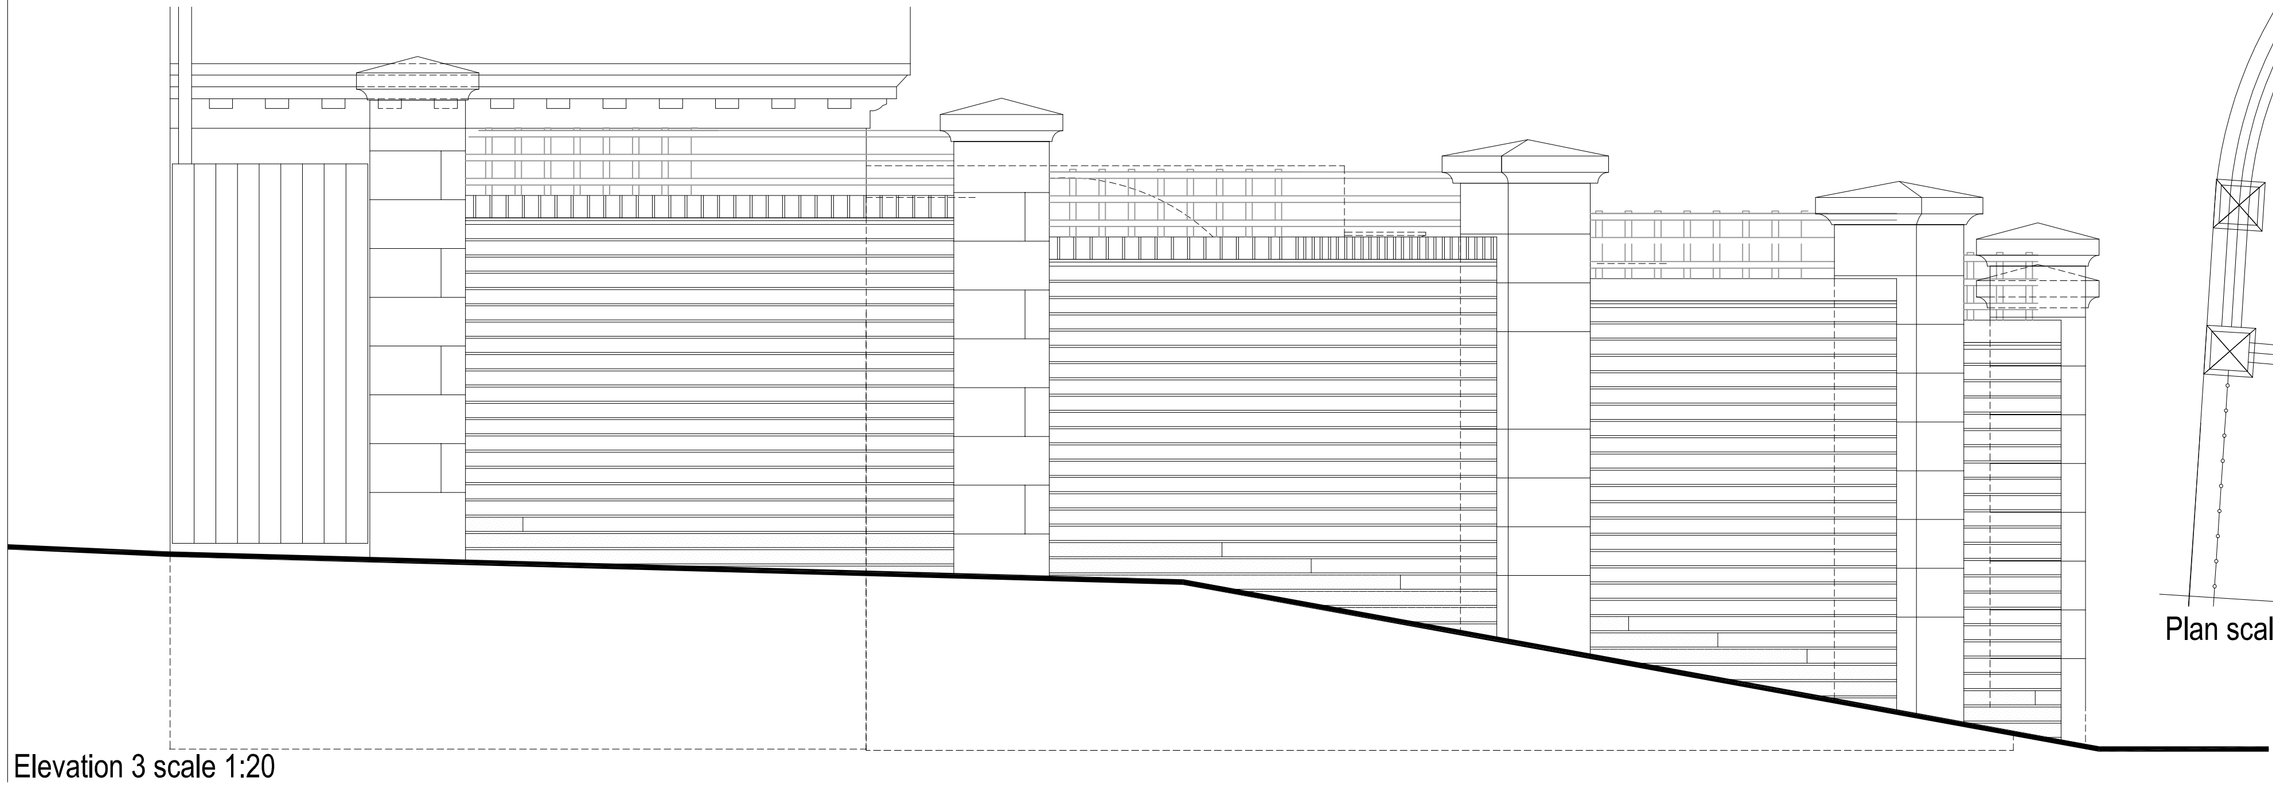

Elevation 3 scale 1:20

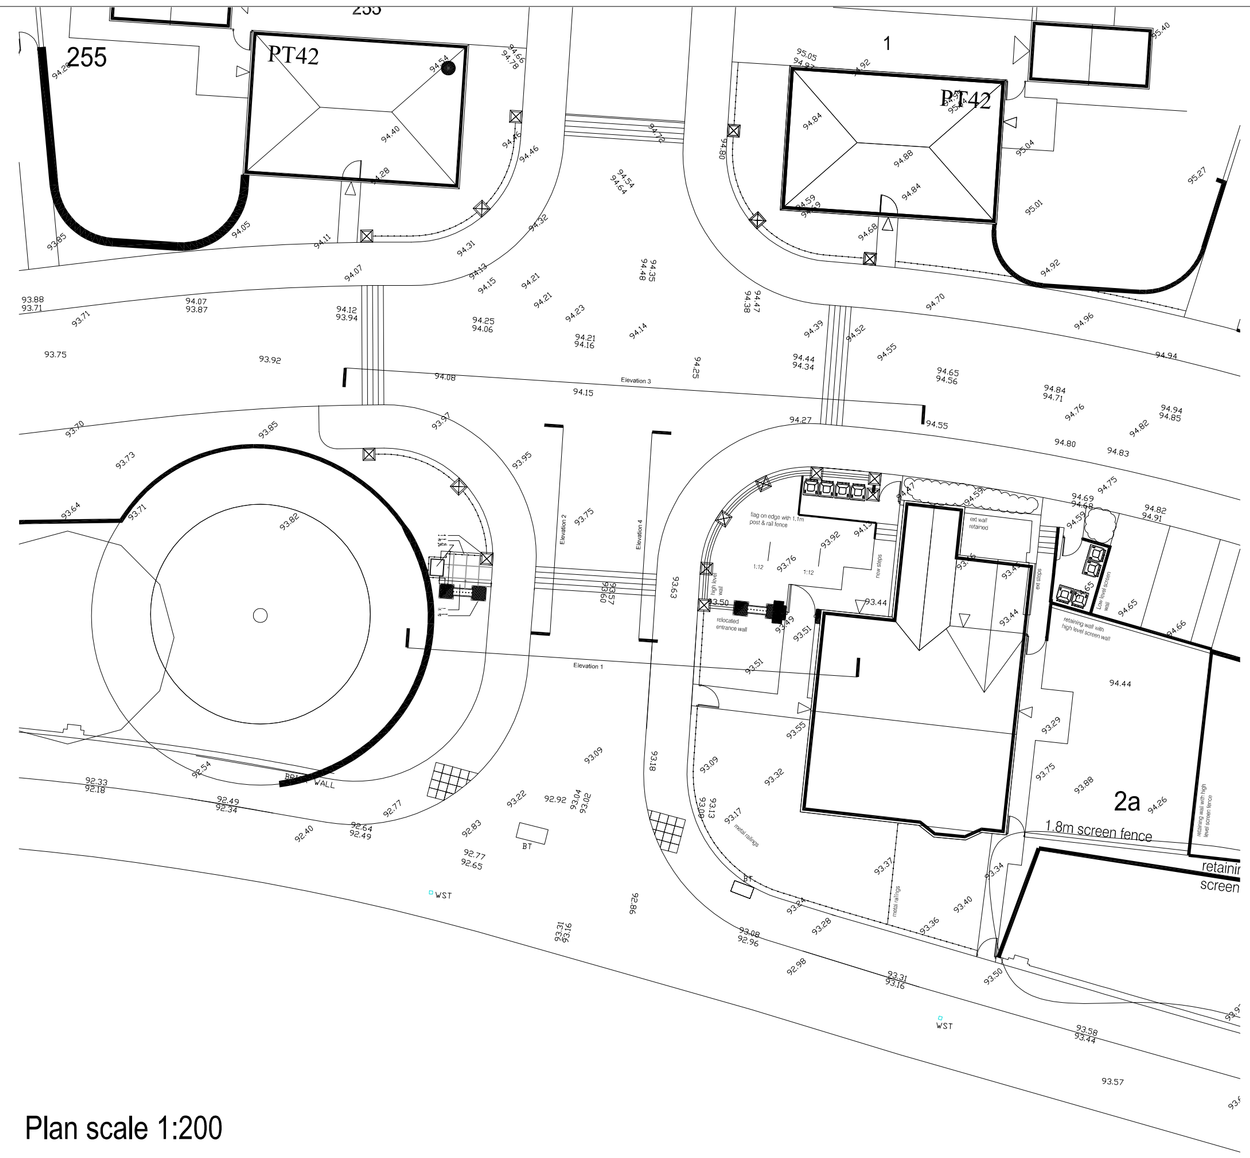

Plan scale 1:200

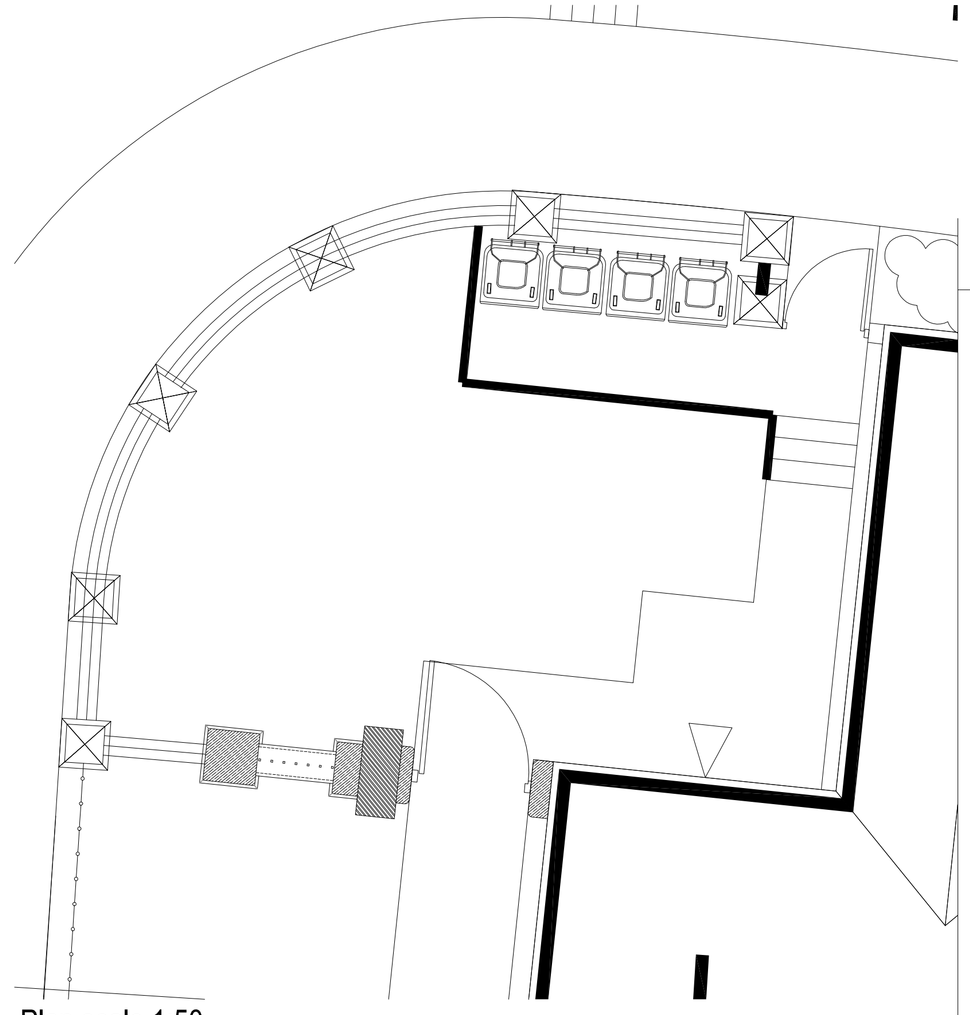

Plan scale 1:50

Note: Prior to deconstruction ensure all bulding elements are clearly labelled, catalogued along with photographic record for ease of reassembly

Taylor Wimpey

Baldwin Design Consultancy Ltd

Town Farm, 17 Orford Close, Golborne, Warrington, Cheshire, WA3 3WP Tel: 01942 719513 e-mail: graham.baldwin@bdc.gb.com

Revision:

Project Title:
Residential Redevelopment

Address:
Booth Hall Hospital
Charlestown Road,
Charlestown

Drawing:
Entrance Gates Detail Sheet 1

Drawing No:
TW/BHH/EGP/03

Drawn:	Date:
SB	Date: 18/12/13
Scale:	Paper Size:
1:20	A1