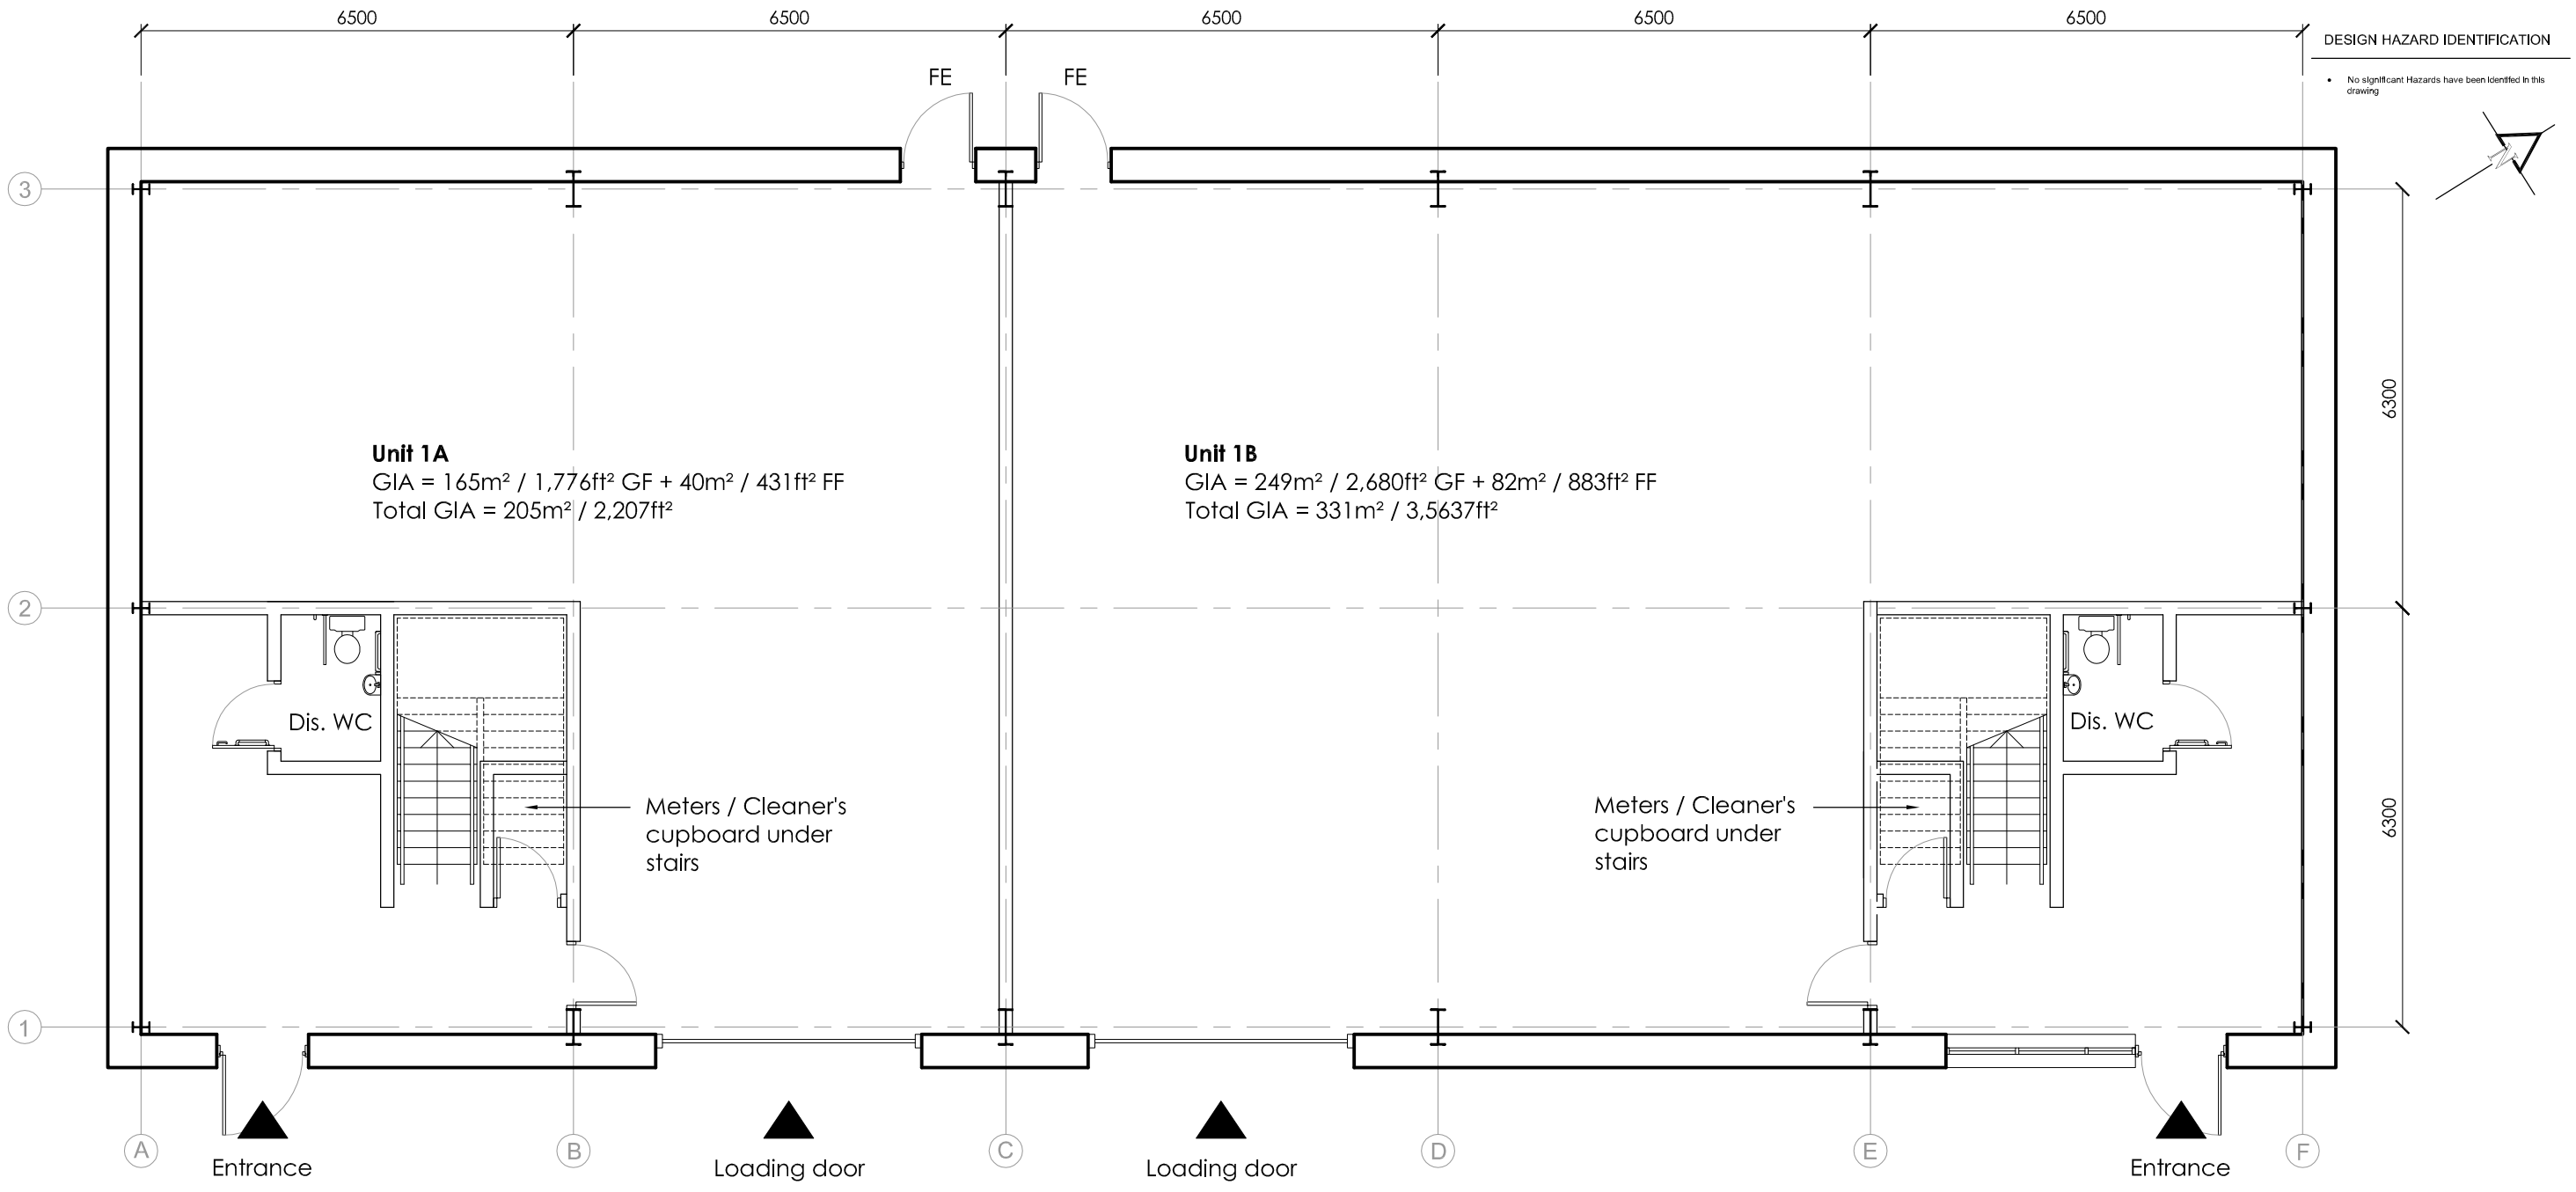

UNIT 1 - Overall GIA = 539m² / 5,802ft²
inc. 417m² / 4,489ft² GF + 122m² / 1,313ft² FF

0 1 2 3 4 5m

Scale 1:100 @ A3

NOTES

- All dimensions and levels are to be checked on site.
- Any discrepancies are to be reported to the architect before any work commences.
- This drawing shall not be scaled to ascertain any dimensions. Work to figured dims only.
- This drawing shall not be reproduced without express written permission from AEW.
- Title overlay drawings and ownership boundaries are produced using all reasonable endeavors. AEW cannot be responsible for the accuracy or scale discrepancy of base plans supplied to them.

DESIGN HAZARD IDENTIFICATION

- No significant Hazards have been identifed in this drawing

rev	date	drawn	checked
-	22/04/14	DOH	AL
Initial Issue			

drawing stage **Planning**

drawing status **For Approval**

client
Quorum Investments Ltd

project
Quattro Park Phase II
Redgate Lane, Longsight
Manchester

drawing title
Proposed Ground Floor Plan

date	22/04/14	drawn	DOH
scale	1:100 @ A3	checked	AL

Job No **B3917** DWG No **P104** Rev **-**

AEW ARCHITECTS AND DESIGNERS LTD
EPIC ENTRY BUILDING, SPRING GARDENS
MANCHESTER M2 1AB T:0161 2144370 F:0161 2144371