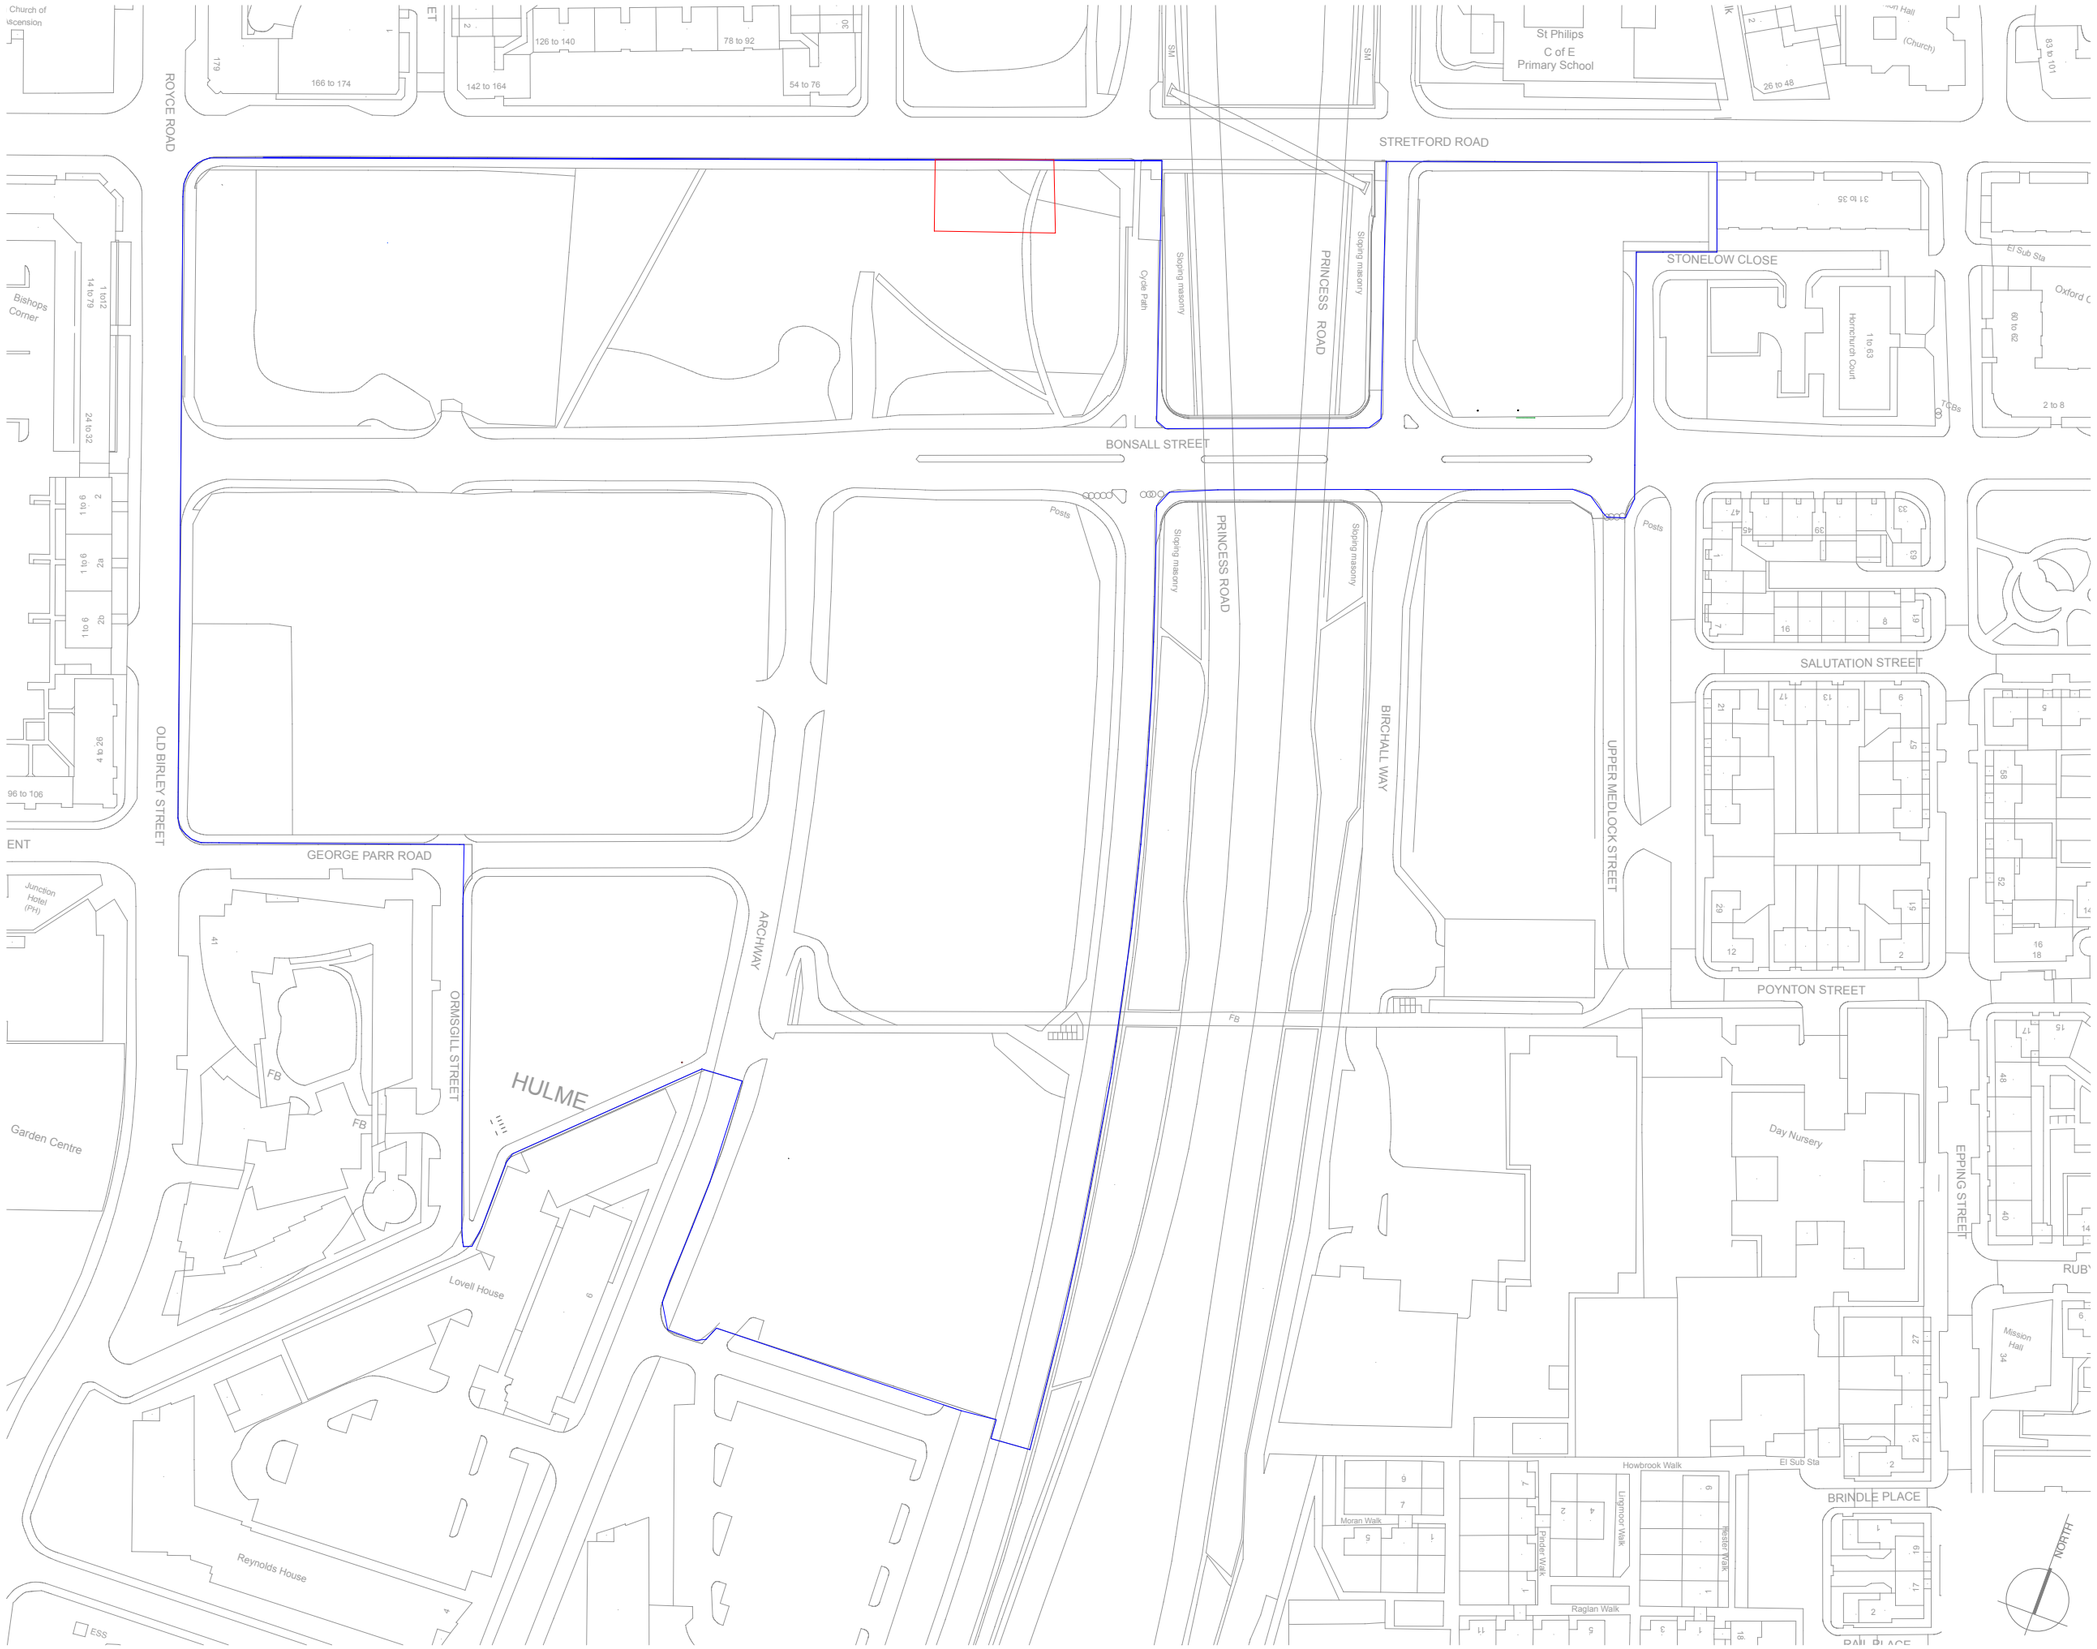


This drawing is the property of GWP Architecture. Copyright is reserved by them and the drawing is issued on the condition that it is not copied, reproduced, retained, or disclosed to any unauthorised person, either wholly or in part, without the consent in writing of GWP Architecture.

All drawings and specifications should be read in conjunction with the project health and safety plan, any possible conflicts should be presented to the Planning Coordinator.

All work to be carried out in accordance with current Building Regulations.

Contractors must verify all dimensions at the job before commencing any work or making shop drawings.

Written dimensions should be taken.

Do not scale off drawing.

Do not take digital dimensions from this drawing.

Any discrepancies to be reported to the Architect.

NOTES

Ownership Boundary

Application Boundary

REVISIONS

Rev		Dr	Ch	Date
1	First Issue	LG	EC	19.06.14

DRAWING ORIGINATOR

chartered architects
interior designers
space planners
project managers
landscape architects

gwp ARCHITECTURE

architecture@gwp-arch.com
www.gwp-arch.com
01132 666044 (t)
01132 681859 (f)

Bracken House
1 Lidgett Lane
Leeds
LS8 1PQ

PROJECT

Birley Fields Campus
Student Residential

Manchester Metropolitan University

CLIENT

BUILDING SOLUTIONS

DRAWING DESCRIPTION

Site Location Plan

teamworkl\GWP BIMServer\MMU\7 Site Phasing Drawings

SCALE	1:750 A1	DRAWN BY	LG
DATE	June 2014	CHECKED	EC

DRAWING NUMBER

No: A-GWP-286.1212.(PA).165.01 Rev:

DRAWING STATUS

INFORMATION		TENDER		CONTRACT CONSTRUCTION	