
COPYRIGHT OF ATELIER MB LTD
DO NOT SCALE FROM THIS DRAWING
DIMENSIONS TO BE CHECKED ON SITE

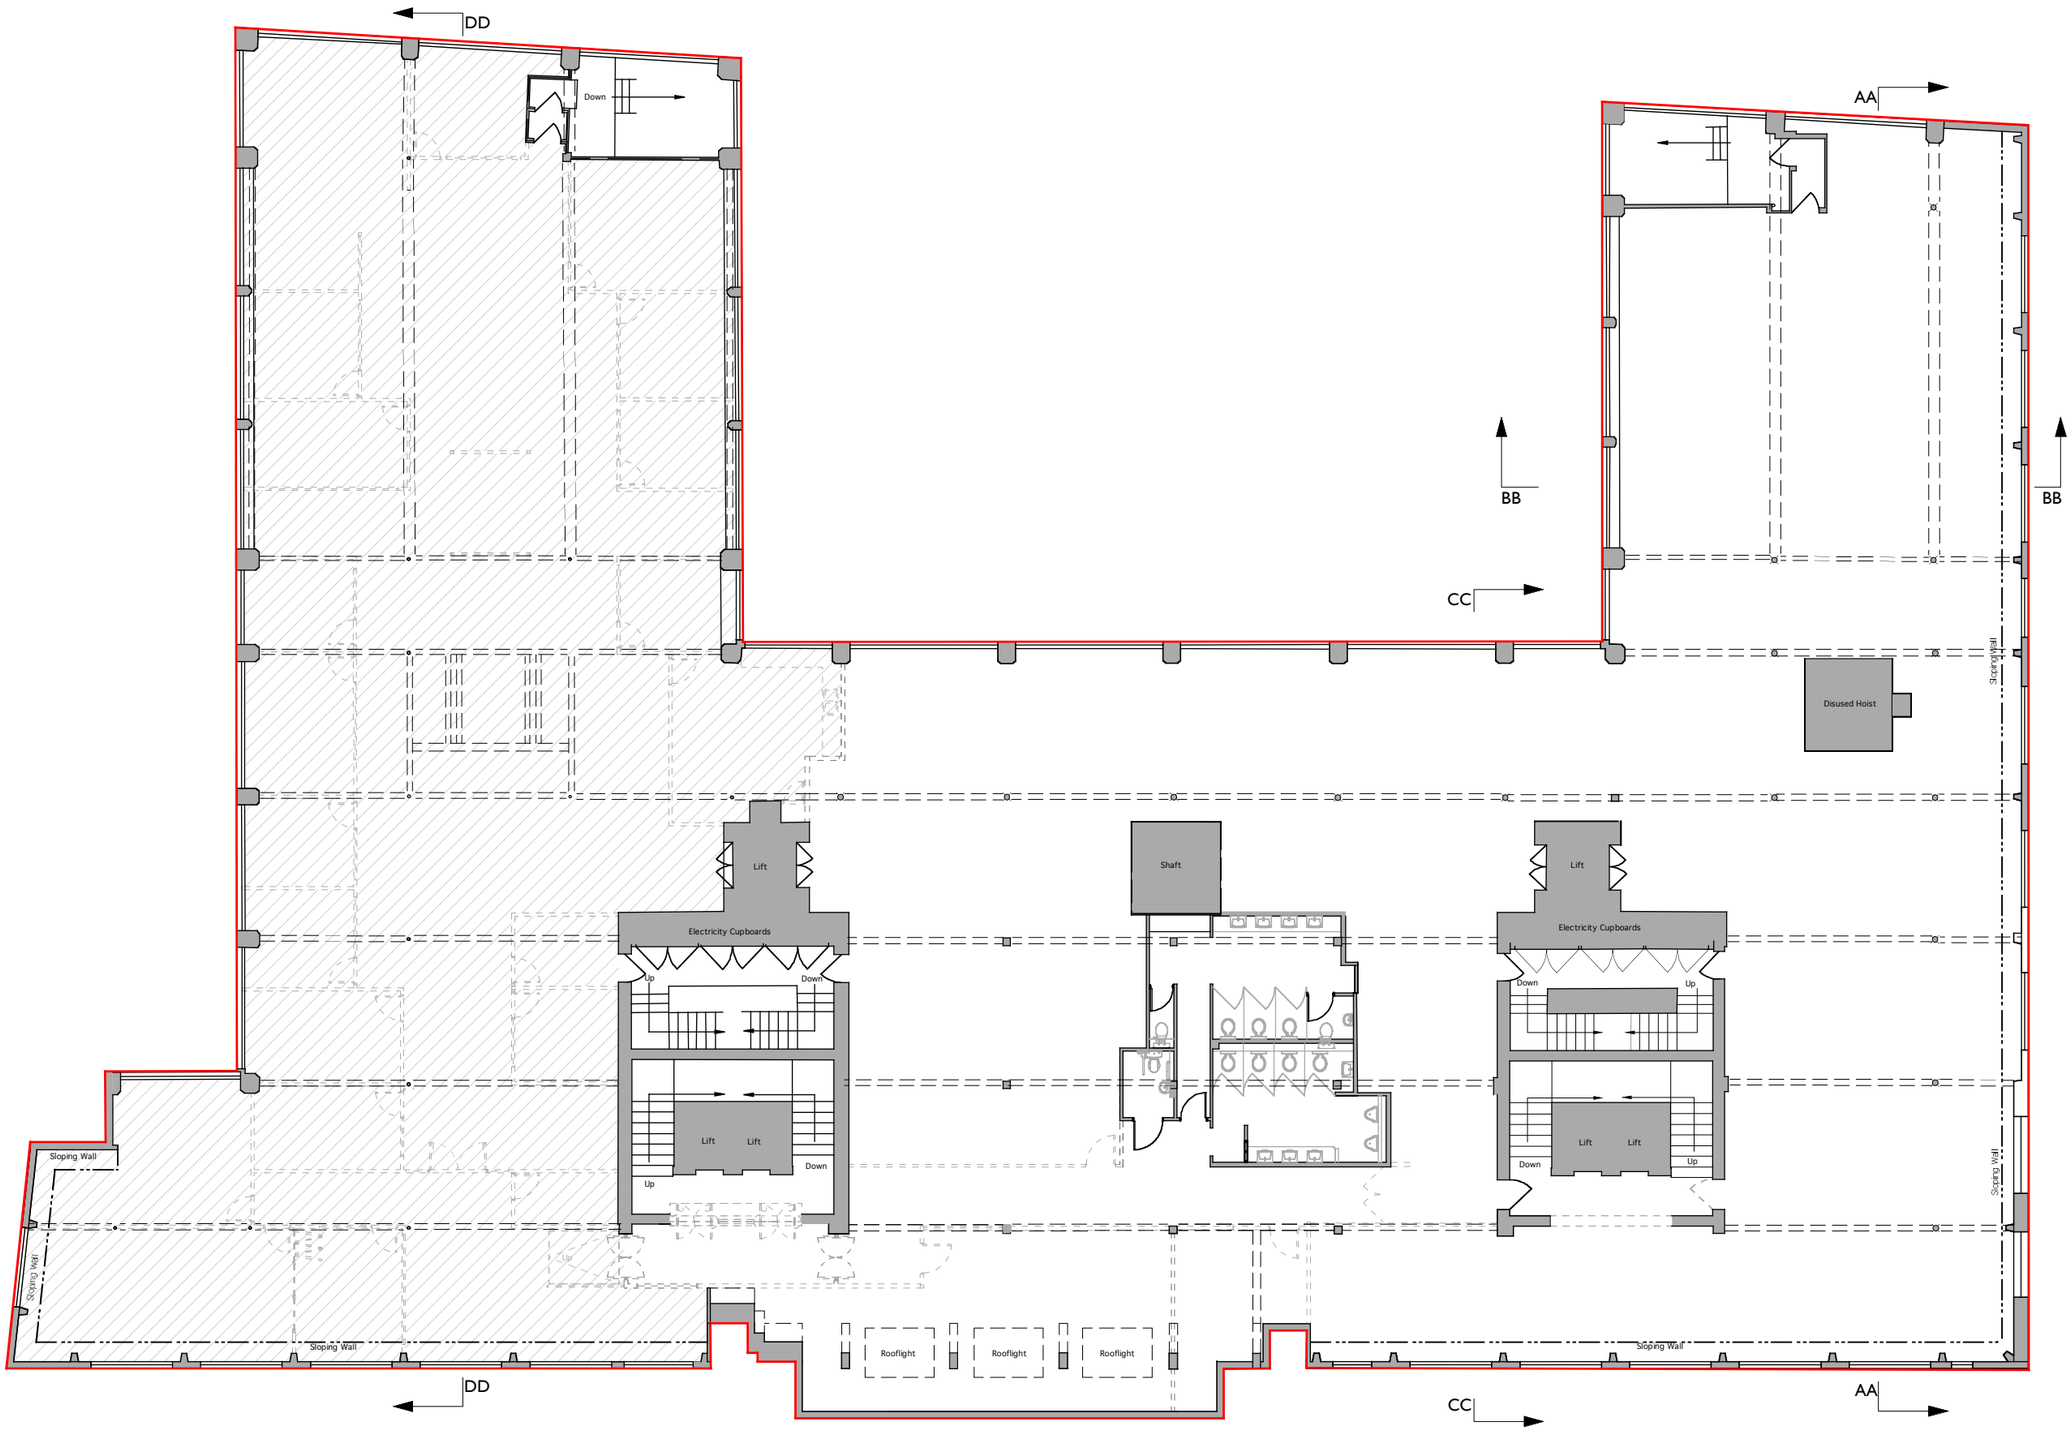

KEY

- Beam locations
- Existing to be removed
- Areas of existing suspended ceiling to be removed
- Area covered by application

Check beams and susp ceiling on site

RevC June 14	Ramp and doors added to existing to be removed.
RevB May 14	Modified area covered by application. Tenant area removed and updated.
RevA May 14	Modified area covered by application. Tenant area re-instated.

Bridgewater House
9th Floor

Floor Plan - Strip Out
Proposed

scheme	1557
drwg no.	**P(119)**
rev	C
scale	**1:200@A3**
date first drawn	May 2014
drawn	CP

SK sketch P proposed T tender C construction AB asbuilt

www.ateliermb.co.uk
t 0161 236 0051
e architect@ateliermb.co.uk

Atelier MB
Urban Architects