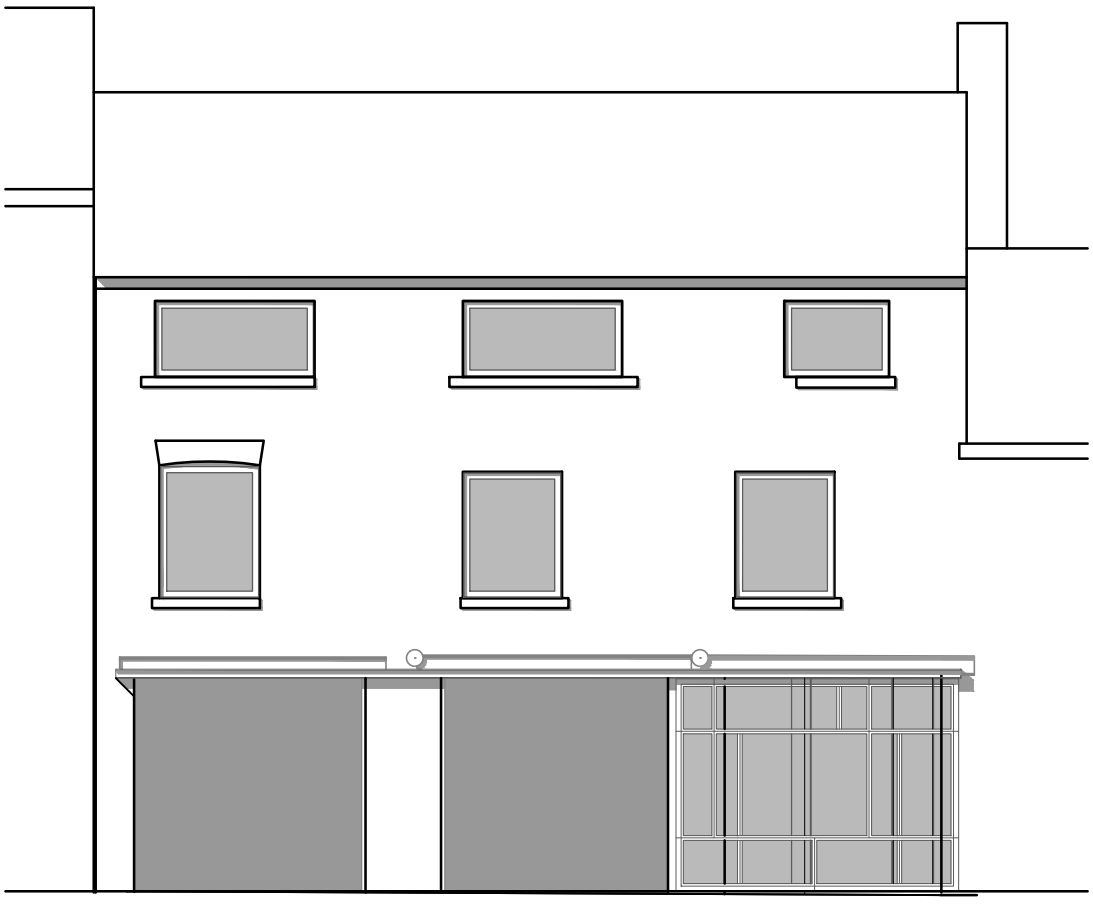

fully open to the street

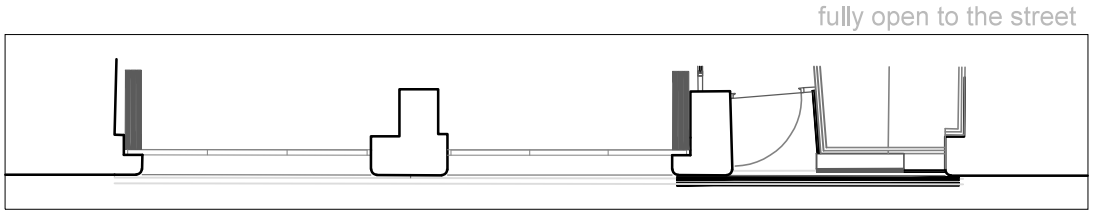

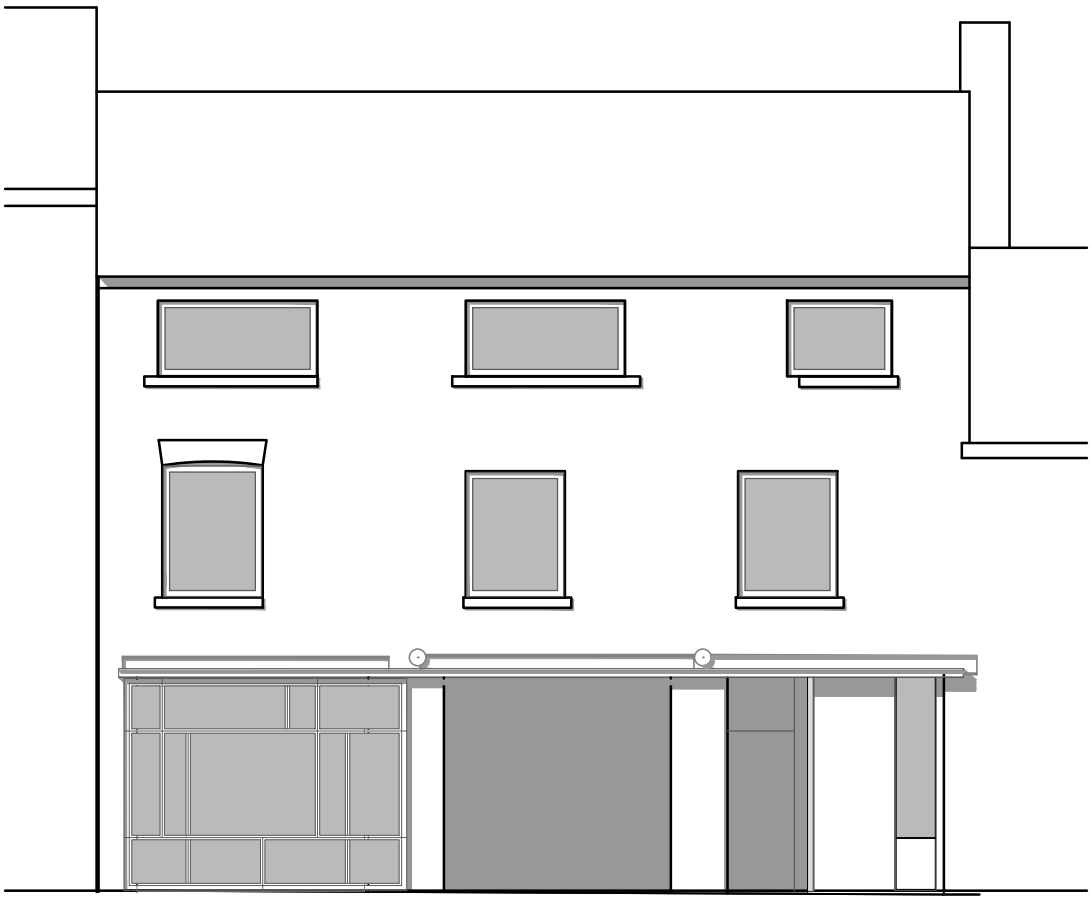

half open to the street

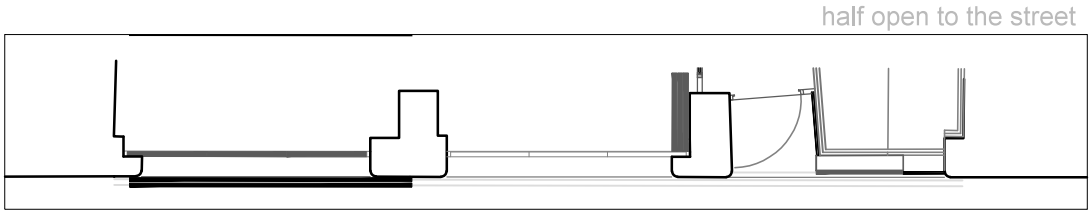

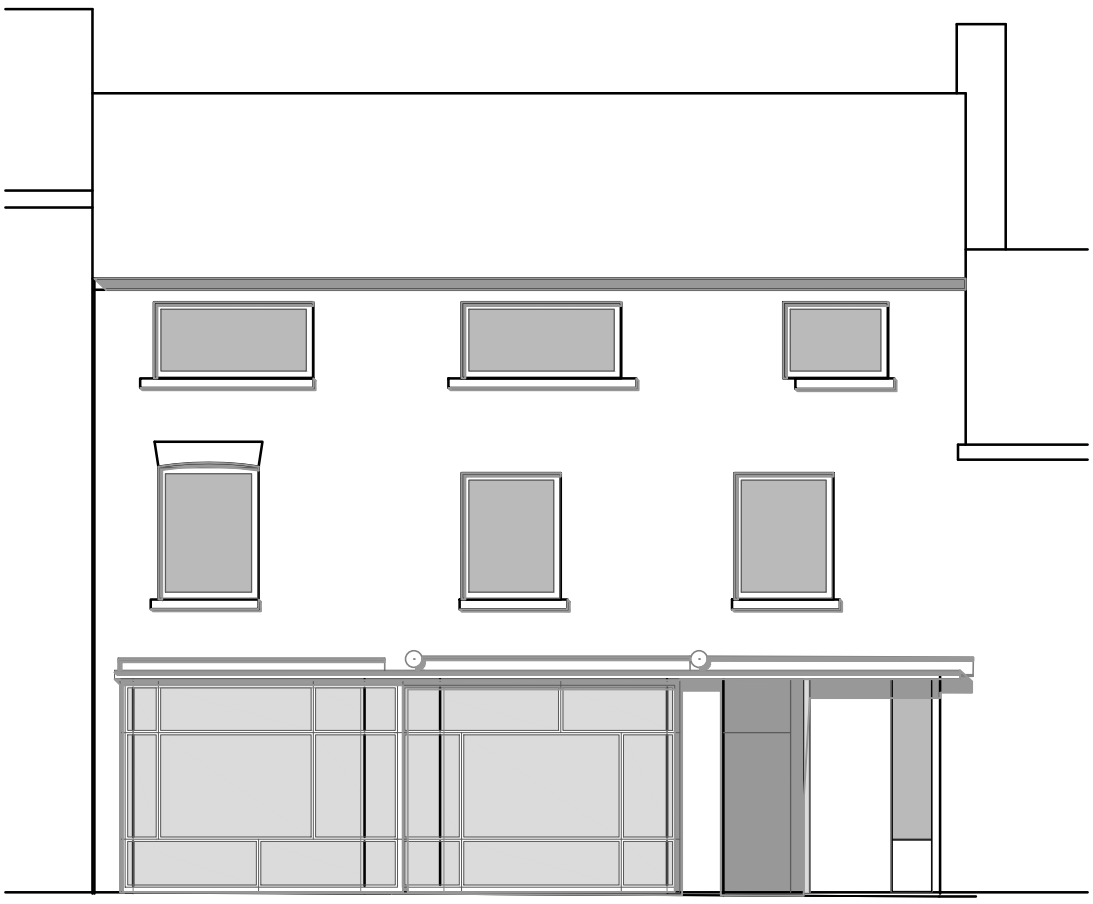

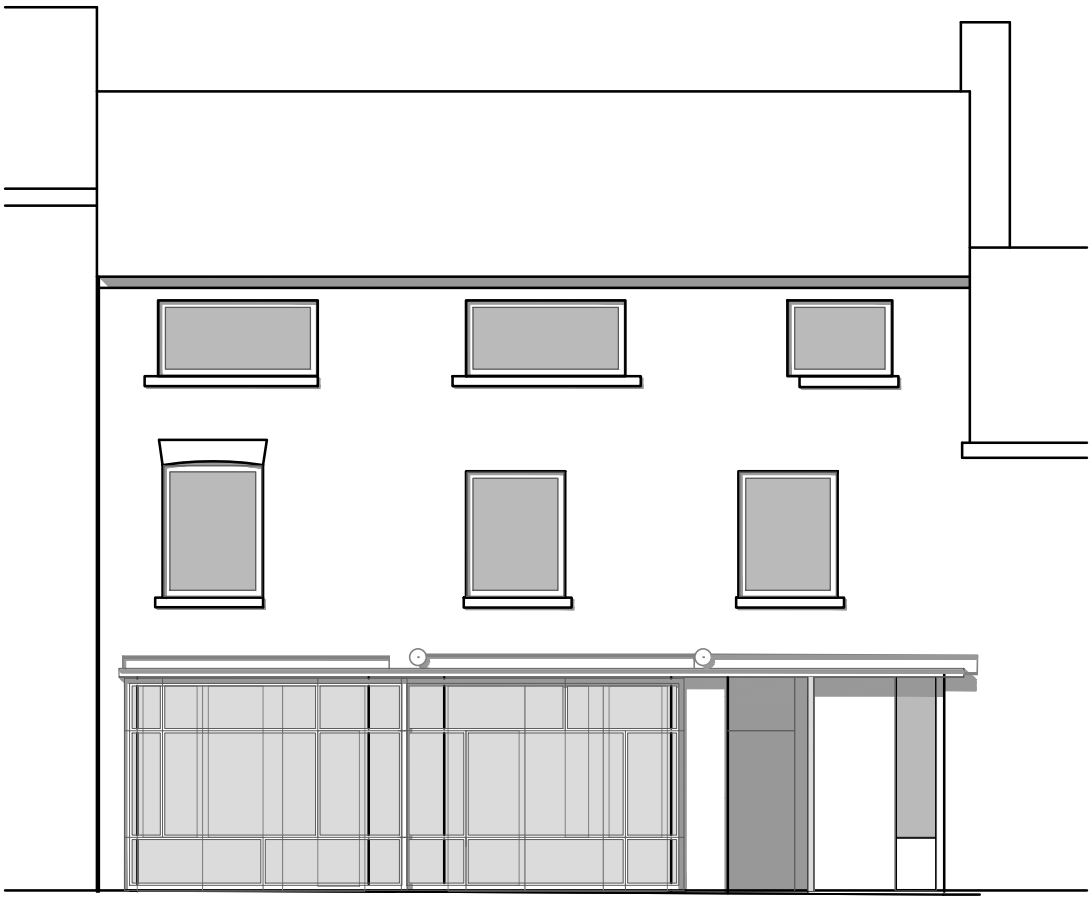

default open position (summer/maximum natural light)

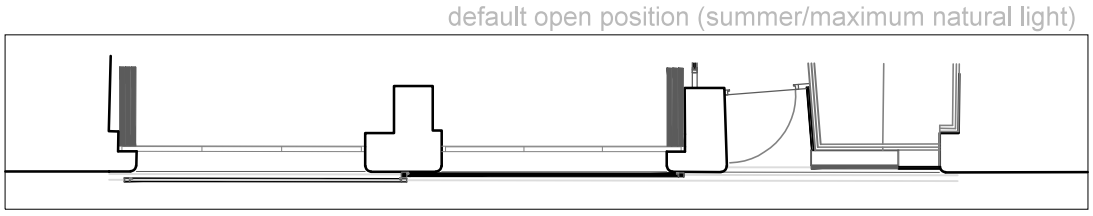

default open position (winter/reduced ambient light)

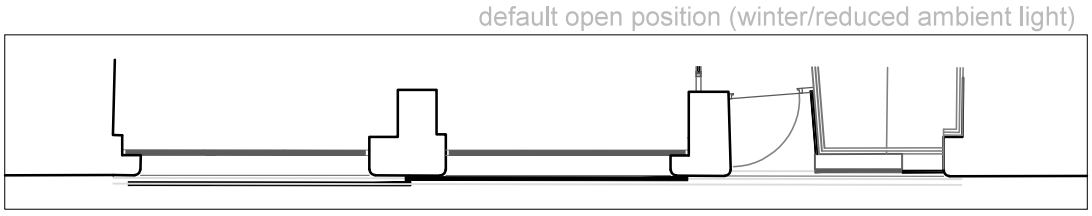

3 corkland road, manchester, m21 8up | tel: 07976 793 795 |e-mail: charlie@red.coop | www:red.coop

project: madlab drawing: shutter options - elevations

drawing no:001.sk.04 rev:- date:21.4.14 scale:1:100

this drawing is the copyright of the designer and must not be reproduced or used without written permission