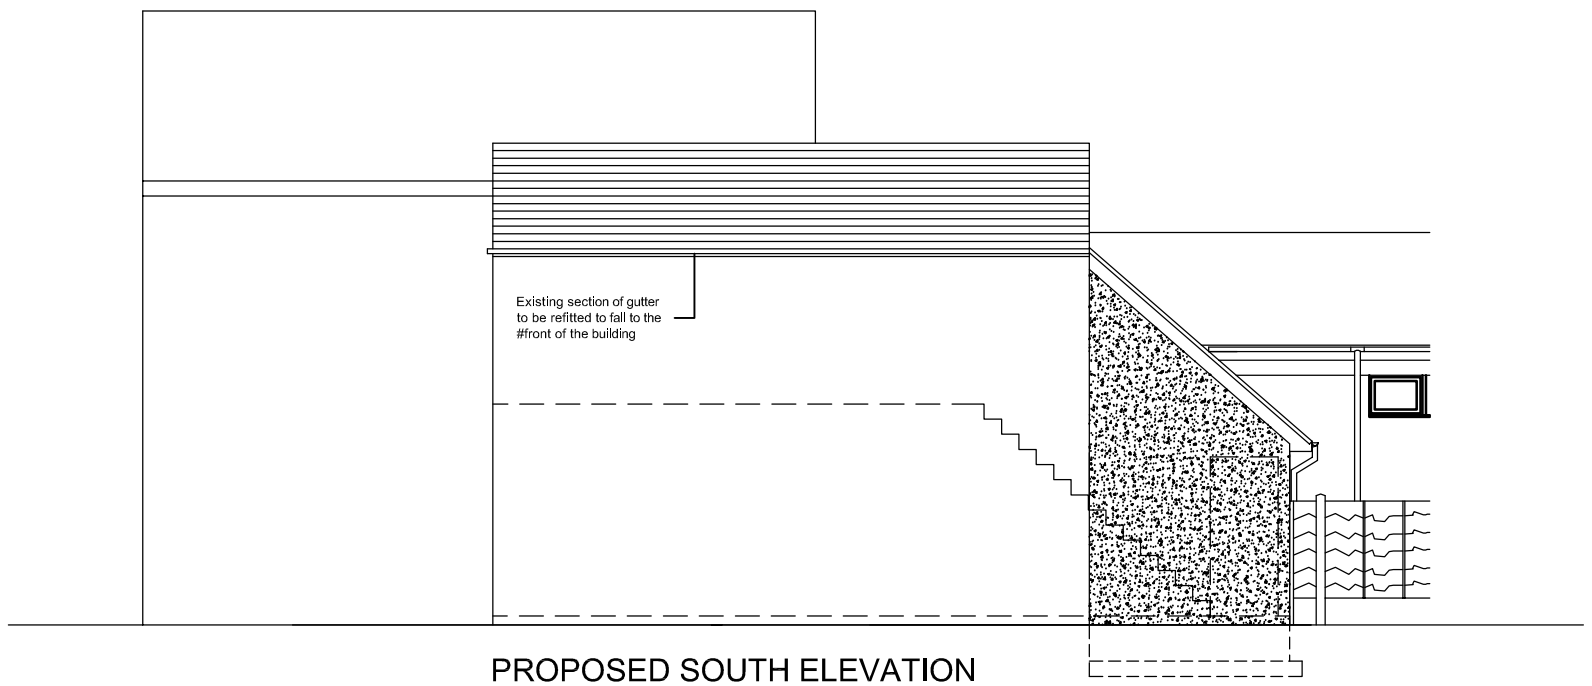

PROPOSED SOUTH ELEVATION
Scale 100@A3

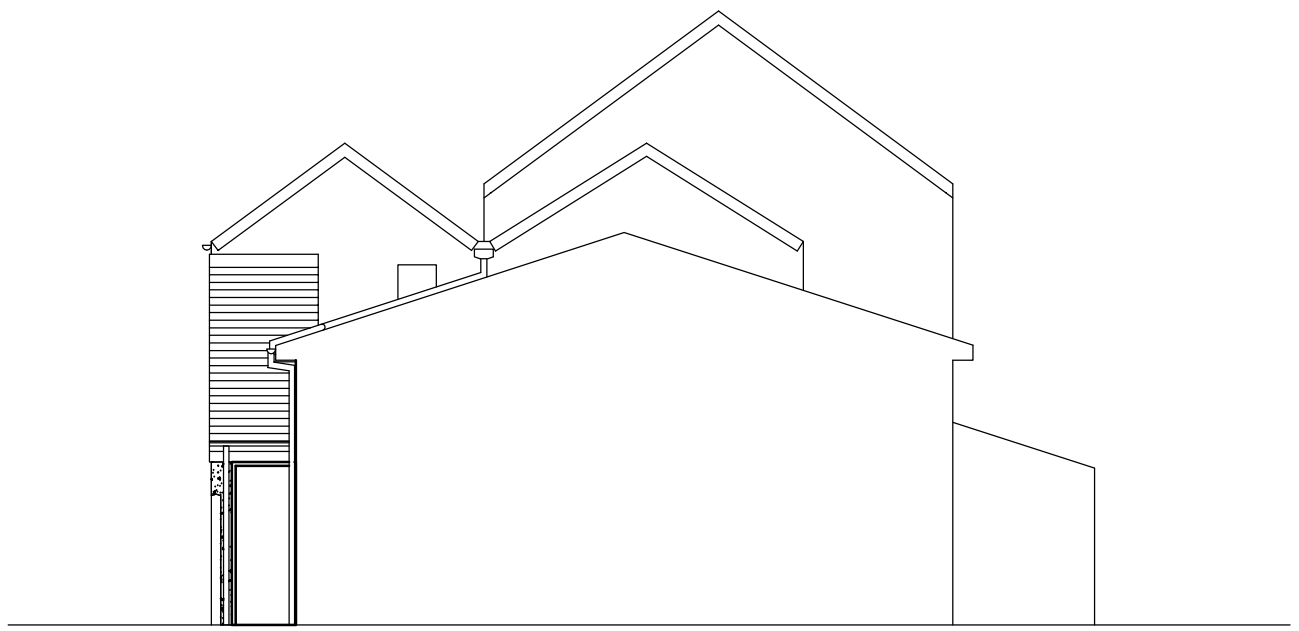

PROPOSED WEST ELEVATION
Scale 100@A3

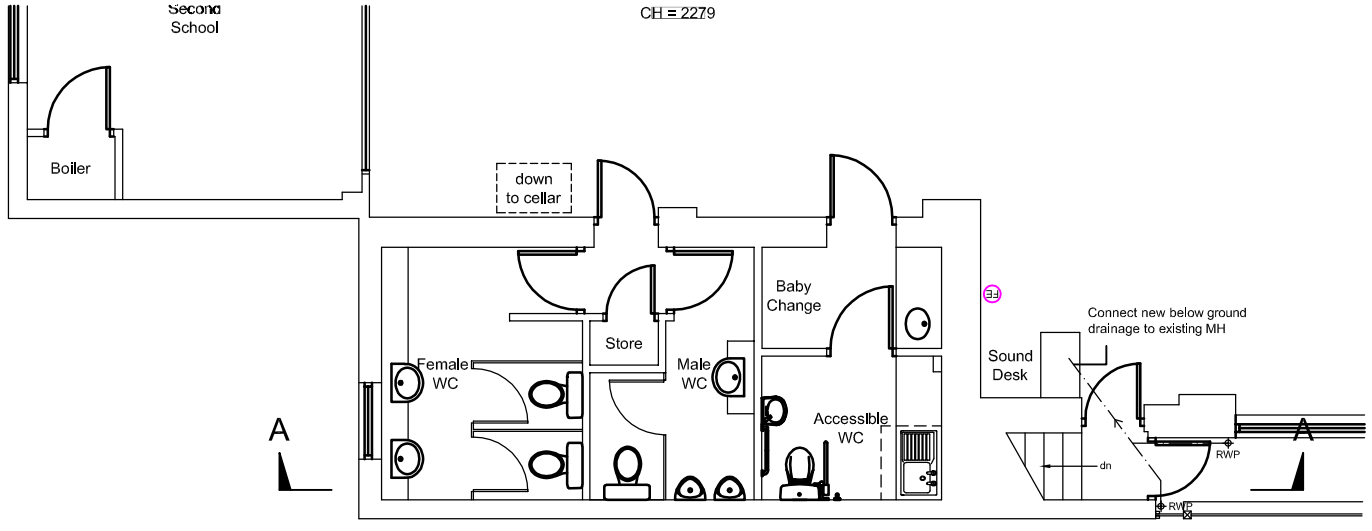

PROPOSED PLAN
Scale 100@A3



PROPOSED EAST ELEVATION
Scale 100@A3

rev	description	date	dr by	ap by
original by	Peter Maloney	13/07/12		

RBC Greater Manchester

project	Wythenshawe Re-construction of Flank Wall & Staircase	
drawing	Proposed Plan and Elevations	
drawing number	WYTH/PL04	scale 1:100 at A3
plot date	18/04/13	rev - / issue status PLANNING

PLANNING ISSUE

0 0.51m 2m 5m

1:100