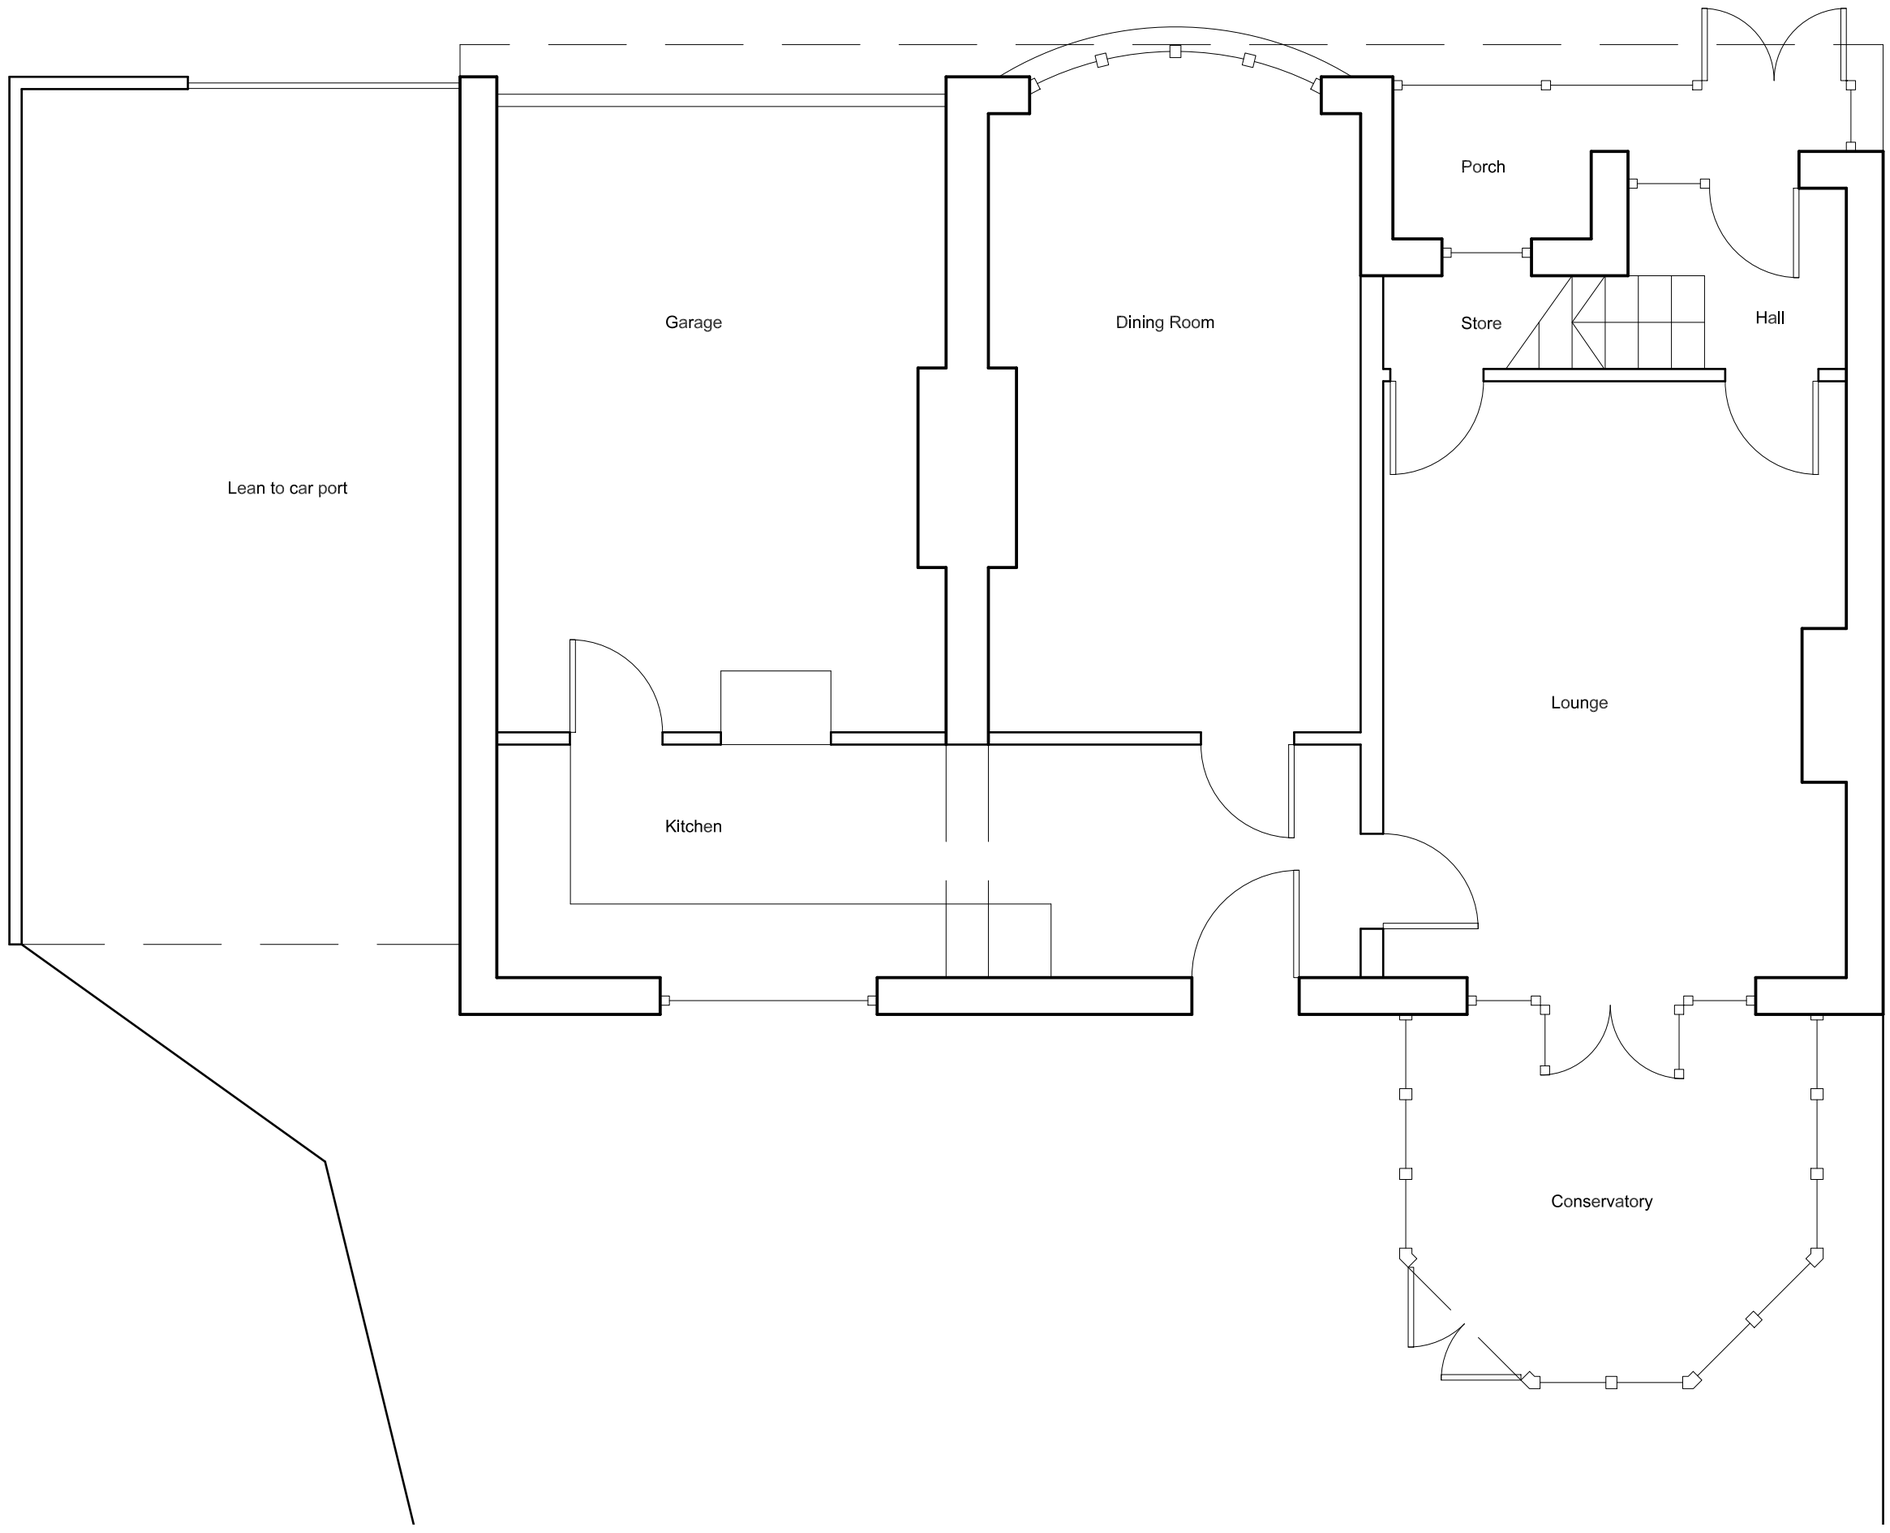

rev	description	date
A	Client Approval	300414

original drawn by: JEL

iarchitect

18 Vaughan Road, Manchester, M21 0YL
jane.leach@i-architect.co.uk
0161 282 7616 / 07506 67 64 69

client	Mr & Mrs Jawaid
project	47 Kendall Road
project ref	14002
drawing	Existing Ground Floor Plan
dwg no.	001
scale	1/50 at A3
plot date	29/04/2014
issue status	client approval

This drawing is to be read with all related drawings. Do not scale from this drawing. All dimensions must be checked and verified on site before commencing any work or producing shop drawings. The originator must be notified immediately of any discrepancy. This drawing is copyright and remains the property of Jane Leach Architect, i-architect.