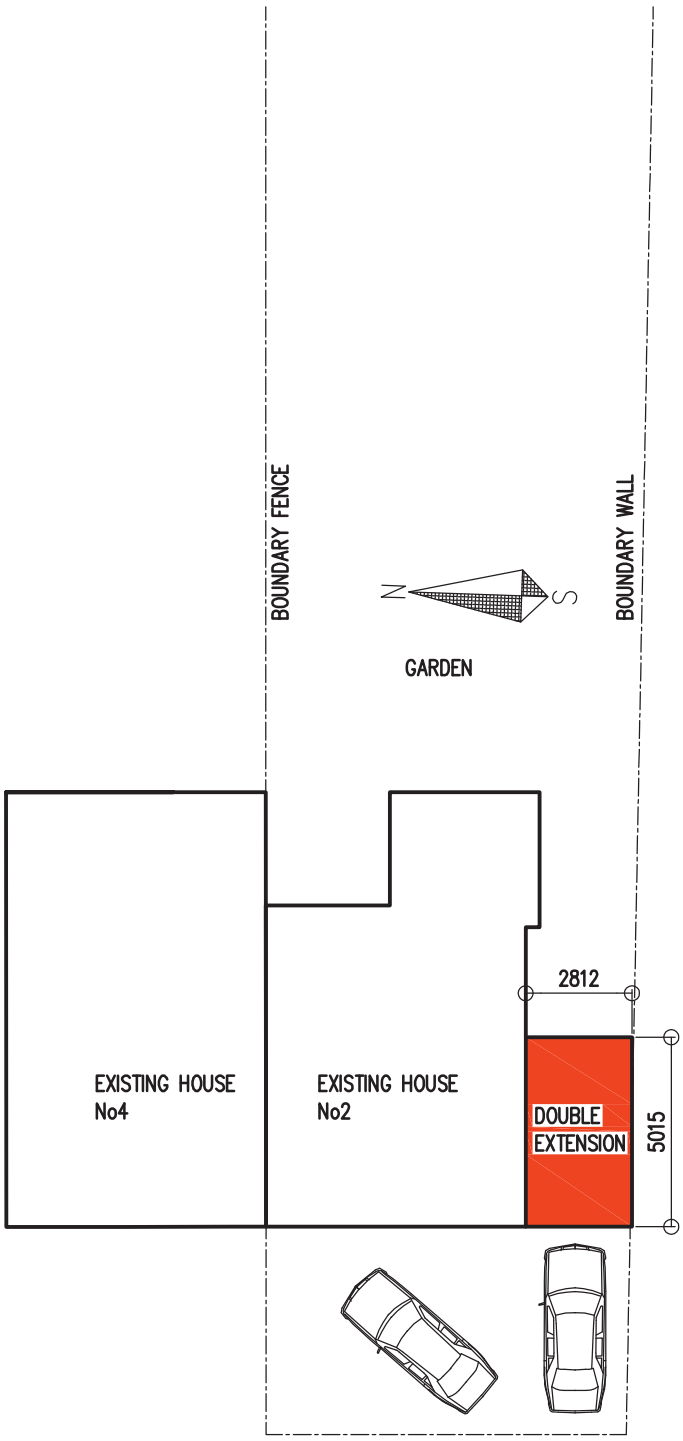

PROPOSED SITE PLAN 1:200

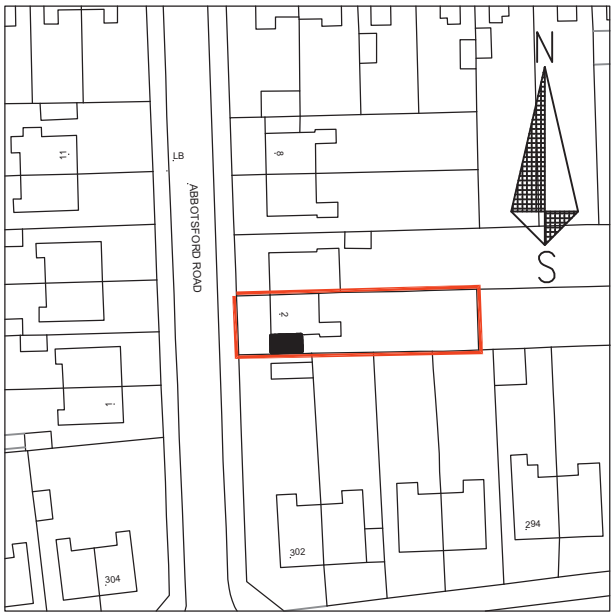

?Crown Copyright. All rights reserved. Licence no. 100019980

LOCATION PLAN 1:1250

0 50 mm 100 mm 150 mm

A4 paper size

number	drawing title	address	
DDS852/04	SITE & LOCATION PLANS	2 ABBOTSFORD ROAD CHORLTON MANCHESTER M21 0RJ	
date	**client**	**contract**	**scale**
MAY 2014	MR & MRS BASI	SIDE EXTENSION	

designanddraughtingservices
professional design solutions

52 trencherfield mill heritage way wigan wn3 4du
01942 312788 07411 644949 trencherfieldmill@gmail.com www.wiganplans.co.uk