DENCOMBE STREET

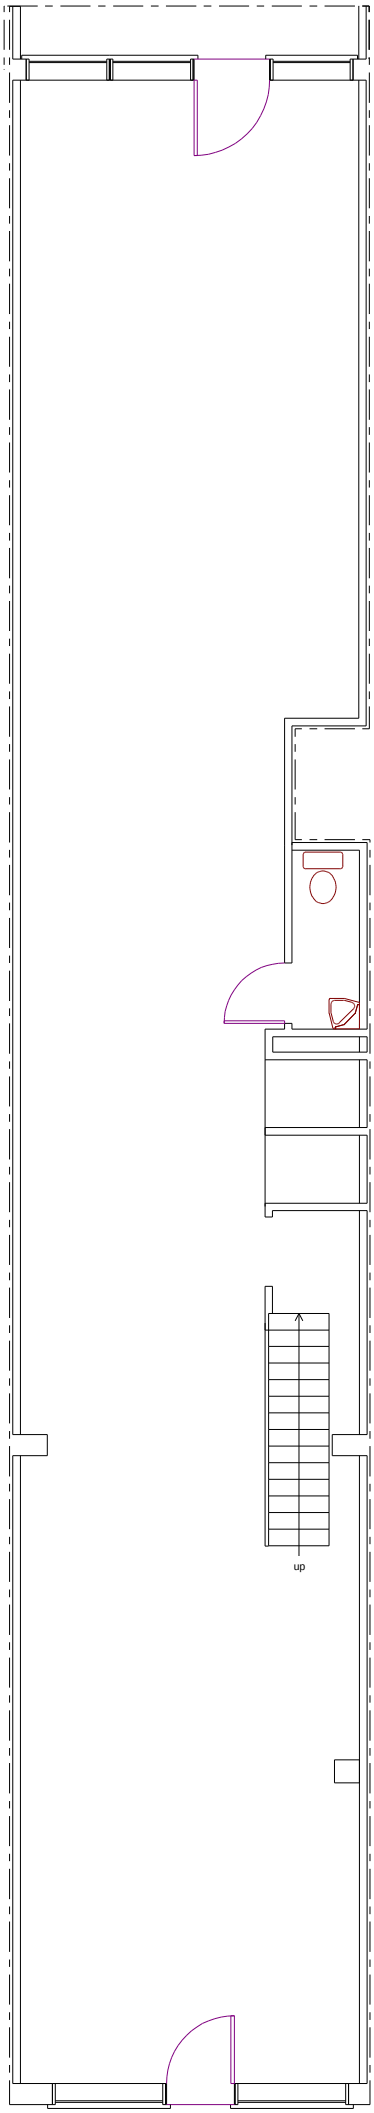

STOCKPORT ROAD

EXISTING GROUND FLOOR

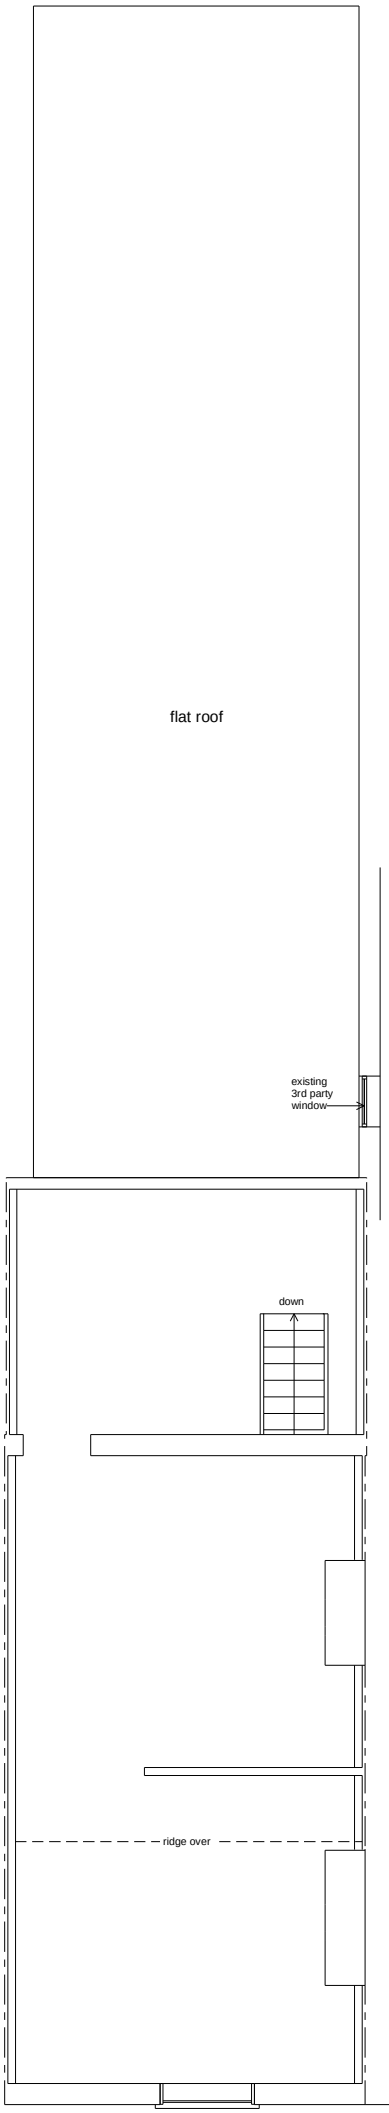

EXISTING FIRST FLOOR



Scale: metres

560 STOCKPORT ROAD
LONGSIGHT
MANCHESTER M12 4JJ
drwg no.: 938/1 scale: 1/100@A4
drawn by: gff date: 02.03.13
EXISTING FLOOR PLANS

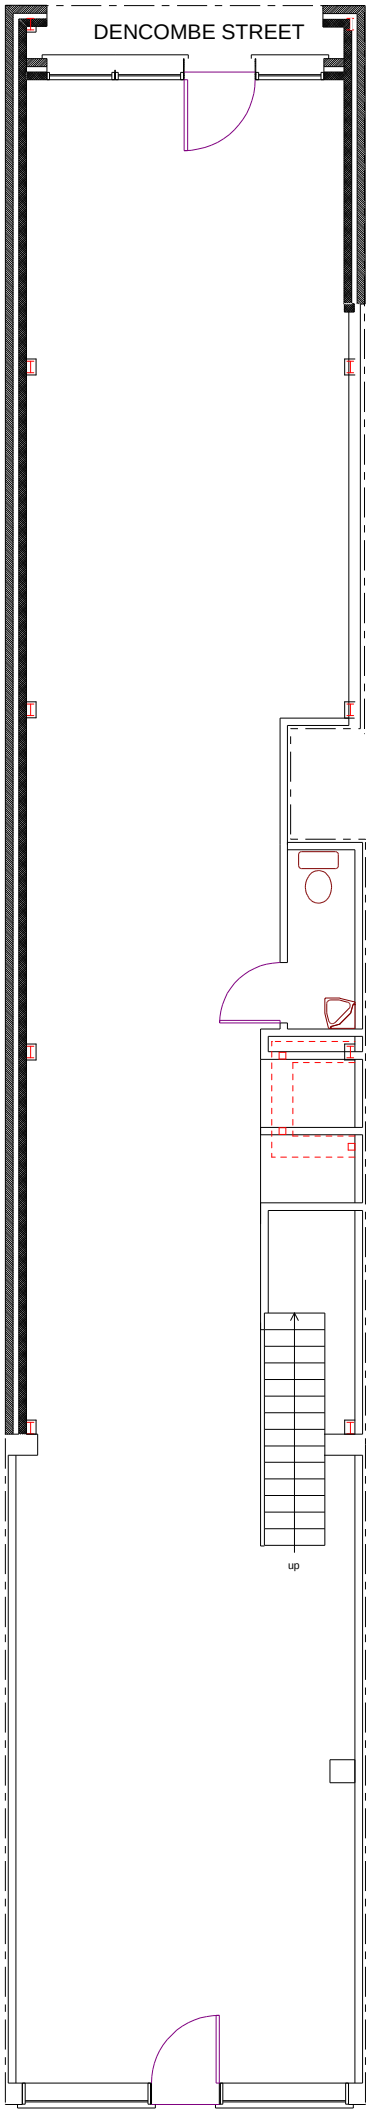

STOCKPORT ROAD
PROPOSED GROUND FLOOR

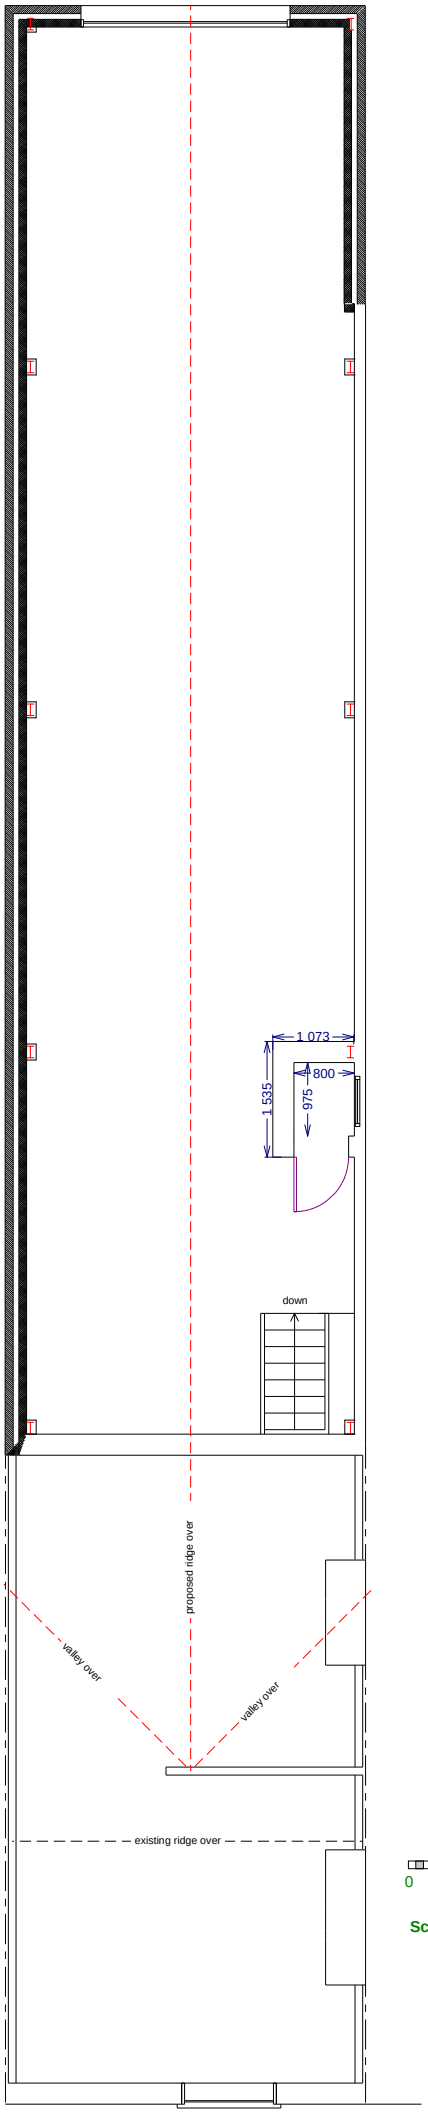

PROPOSED FIRST FLOOR



Scale: metres

560 STOCKPORT ROAD
LONGSIGHT
MANCHESTER M12 4JJ
drwg no.: 938/2 scale: 1/100@A4
drawn by: gff date: 02.04.14
PROPOSED FLOOR PLANS

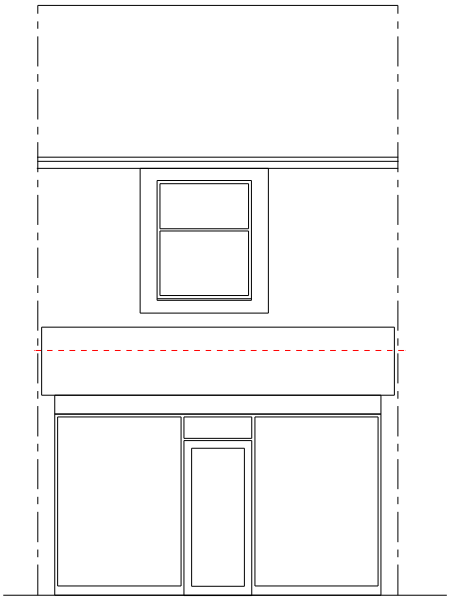

EXISTING FRONT ELEVATION

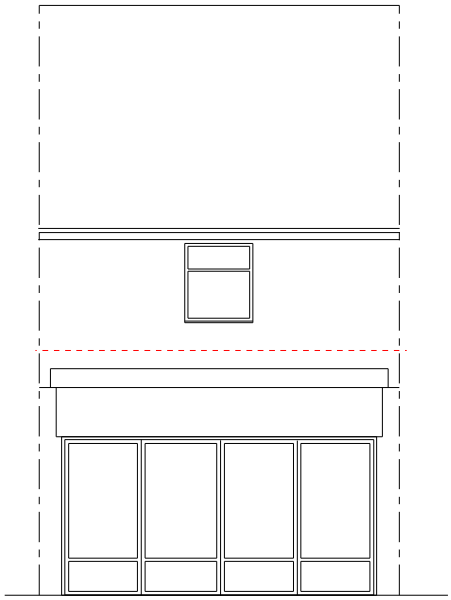

EXISTING REAR ELEVATION

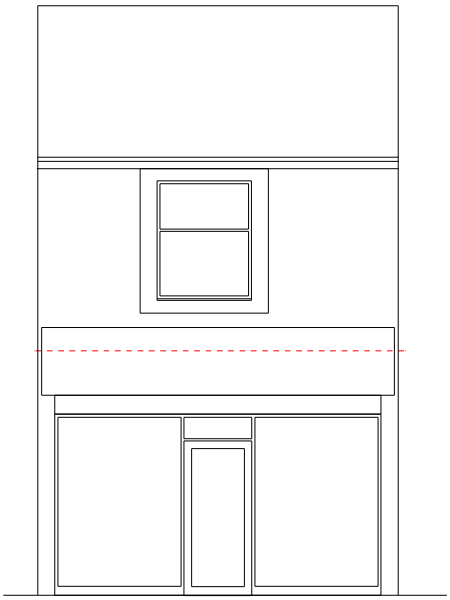

PROPOSED FRONT ELEVATION

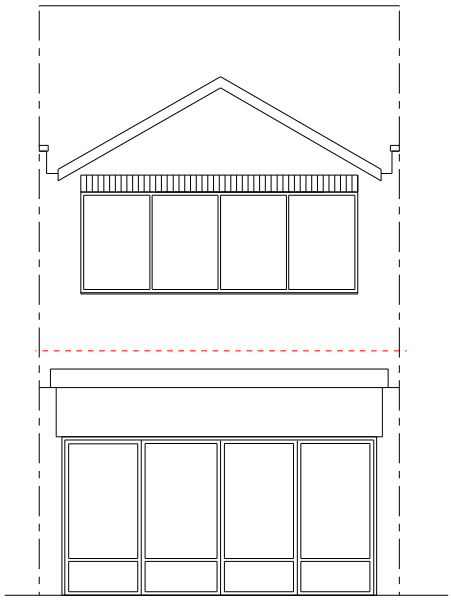

PROPOSED REAR ELEVATION



Scale: metres

560 STOCKPORT ROAD
LONGSIGHT
MANCHESTER M12 4JJ
drwg no.: 938/3 scale: 1/100@A4
drawn by: gff date: 04.03.13
ELEVATIONS