

© James Darwent Architecture Ltd. To be read in conjunction with the specification and all relevant drawings. Contractor to check all dimensions on site and inform architect in writing of any inaccuracies to drawings. Do not scale from this drawing. All noted dimensions in MM unless stated otherwise. To be read in conjunction with all other architects and engineers drawings

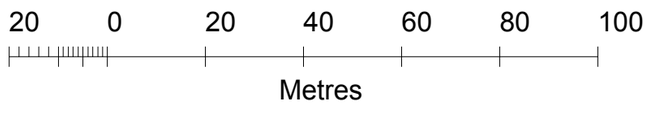

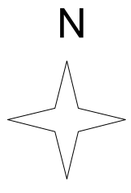



© Crown Copyright 2014

Reproduction in whole or in part is prohibited

without the permission of Ordnance Survey.

james darwent architecture ltd
31 Albermarle Road, Chorlton-cum-hardy, Manchester M21 9HX
The Island, Castleton, Hope Valley, Derbsyshire, S33 8WN
Company number: 8246259
t [redacted]
e info@darwentarchitecture.co.uk

PROJECT: Mews House at 79A Palatine Road, Didsbury			
CLIENT: Andy Toogood			
DWG. NO.: THD_PL001	Location Plan	REVISION: -	DRAWN BY: JD
DATE: February 2014	ISSUE: Planning	SCALE: 1:1250 @ A3	

© COPYRIGHT JAMES DARWENT ARCHITECTURE LTD