
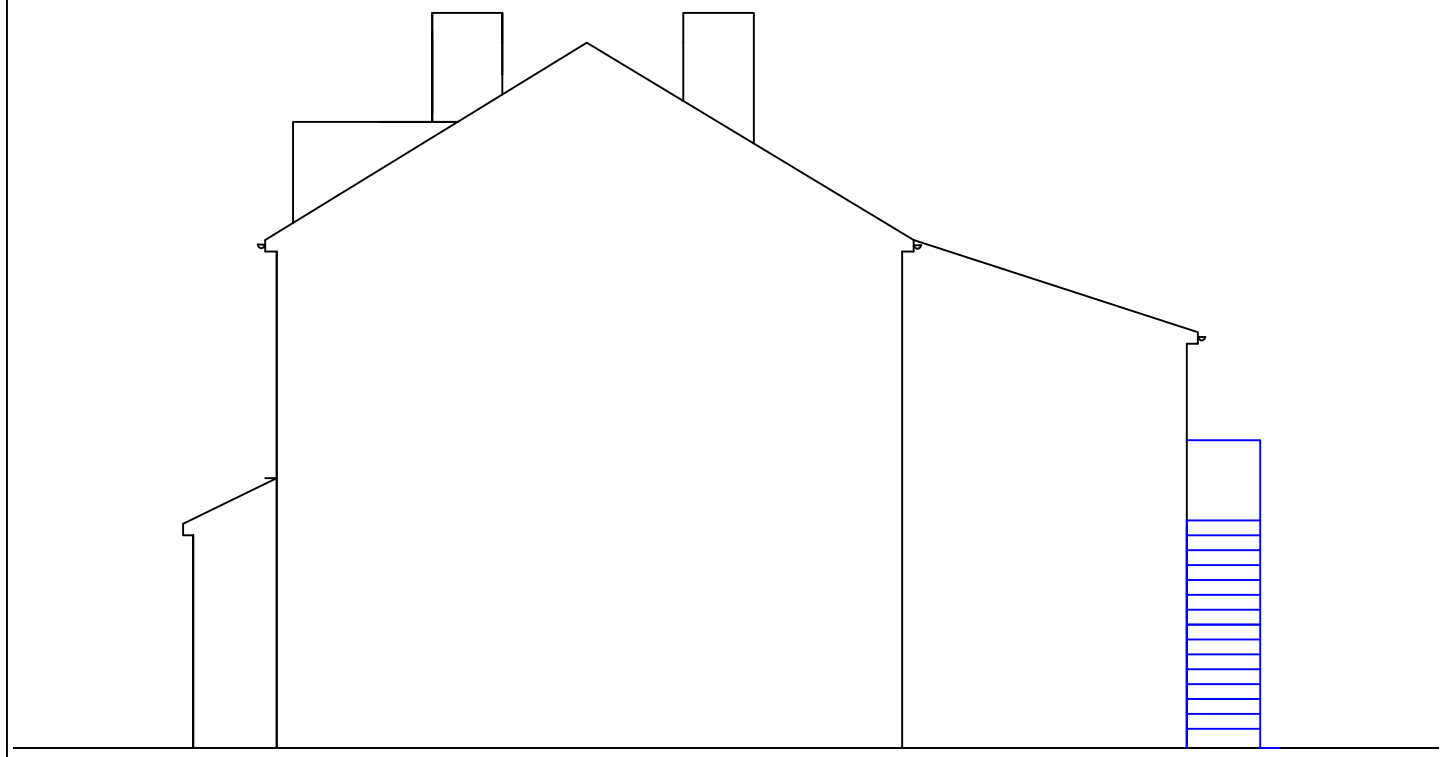


EXISTING
SIDE
VIEW B
1:100

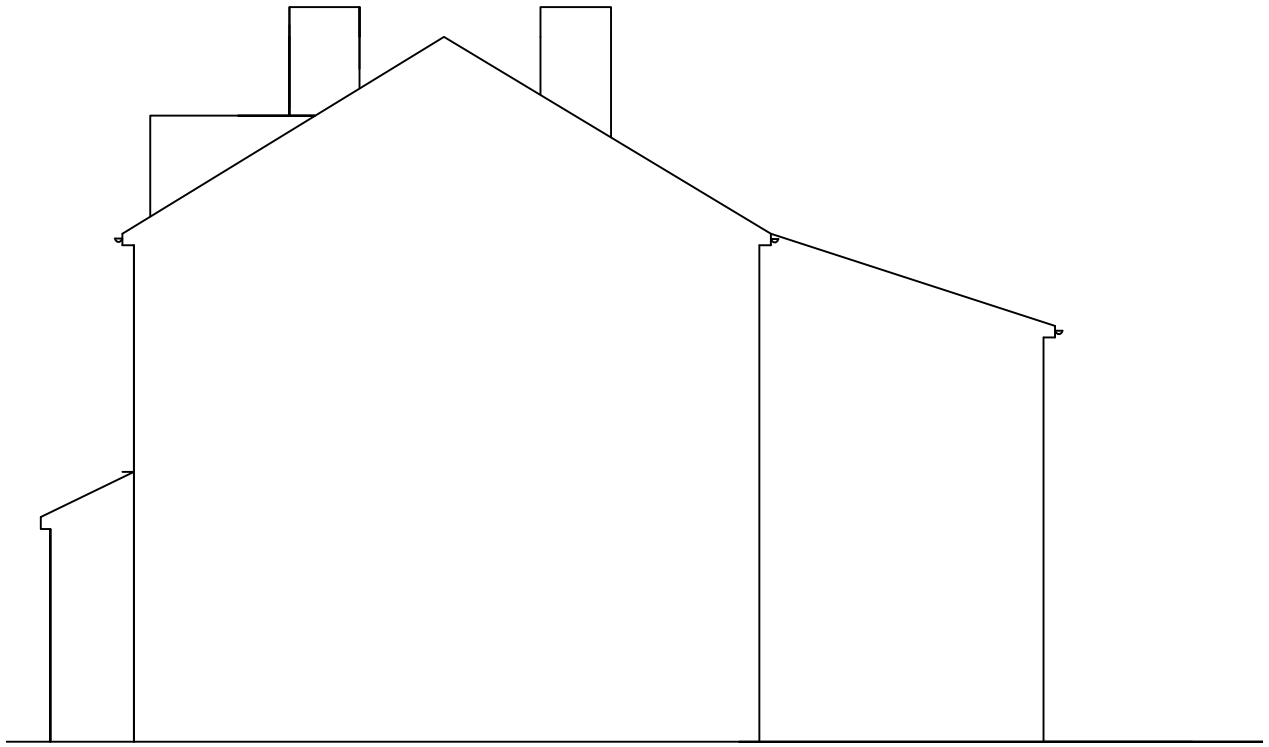

PROPOSED
SIDE
VIEW B
1:100

Date Rev

DO NOT SCALE OF THIS
DRAWING TAKE ALL
DIMENSIONS ON SITE
Do not start any works
untill all the approvals
have been obtained

drawn: DRW

client:
G&A KHOLIE,
MARTIN STONER,
1031-33,STOCKPORT ROAD,
LEVENSHULME,
MANCHESTER
M19 3PW
TEL07885487530

drawing title:
CHANGE OF USE TO FOUR APARTMENTS WITH INTERNAL ALTERATIONS

project:
MANCHESTER CITY COUNCIL
PLANNING AND BUILDING CONTROL

Plans Drawn.
tel.no.07952934281
07856609593
email
Bawinterbottom
@aol.com
PlansDrawn01
@aol.com
www.plansdrawn.org

date:
MAR. 2014

project no.	drg. no.	rev.
SR1031	05	