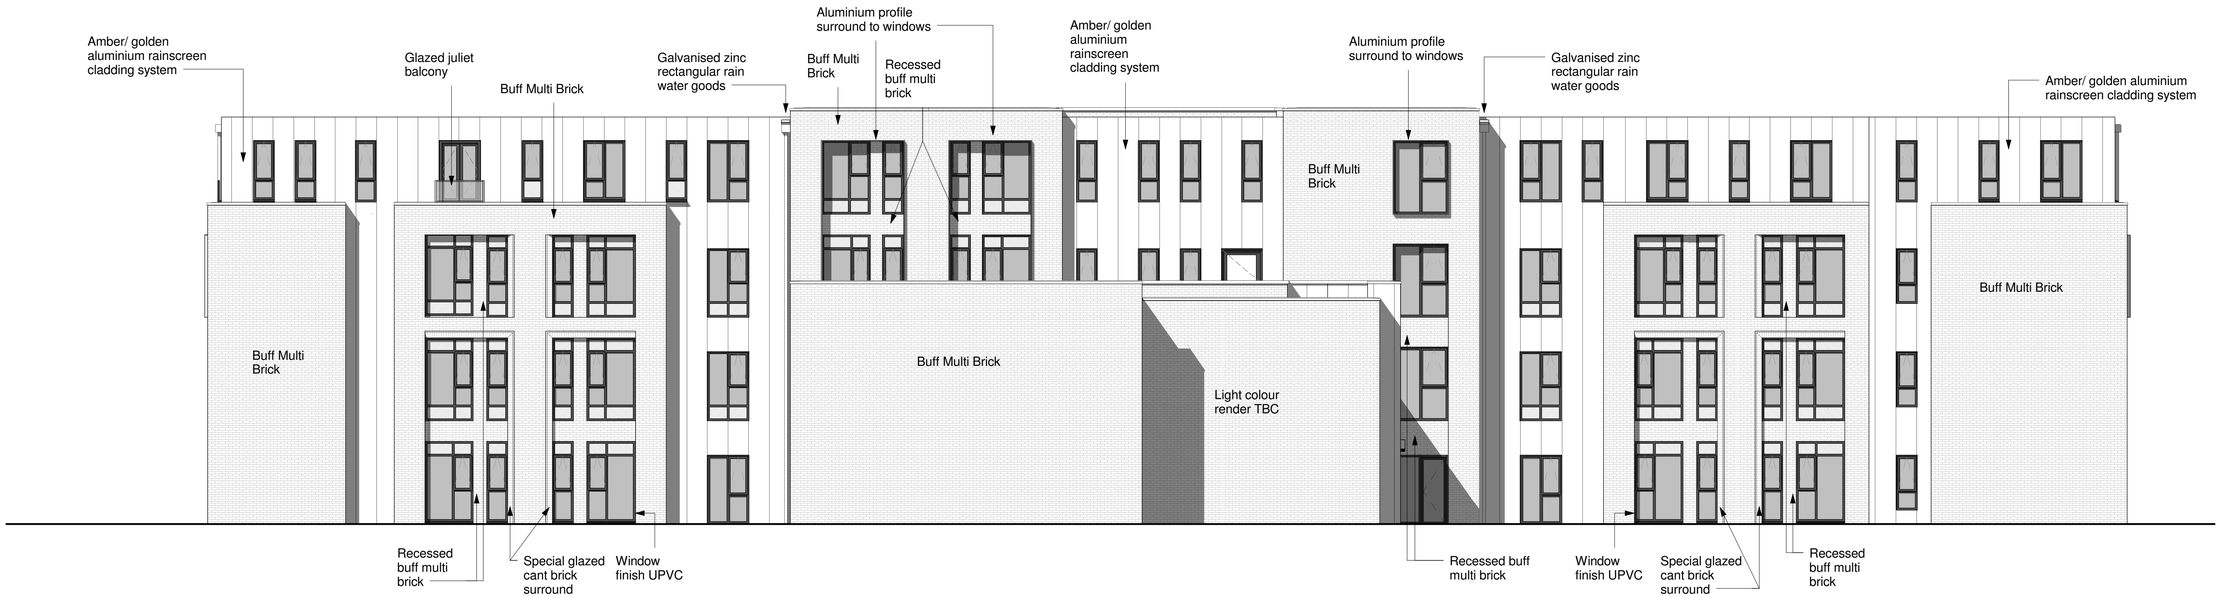

1 North West - Proposed
1 : 100



3 South East - Proposed
1 : 100

Notes

The Contractor is to check all dimensions and conditions on site before commencing. Do not scale from this drawing.

This drawing remains the copyright of POZZONI LLP.

Scale Bars TO BE USED ONLY AS GUIDANCE

1:100	mm	1000	3000	5000	
1:200	mm	1000	5000	8000	
1:500	M	5	15	25	
1:1250	M	10	30	50	70

KEYPLAN

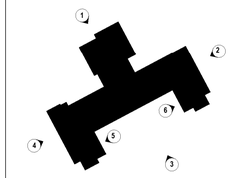

Rev	Description	By	Date
C	Planning Submission	SH	10.06.14
B	Design Sign Off	SH	18.05.14
A	Revised Layout and Grid	SH	02.04.14

Client: Belong Construction

Job: Belong, Morris Feinmann

Drawing: Proposed North West and South East Elevations

Dwg No.: P3462 - 300 Rev: C

Date: 19/05/14 Scale: As indicated @ A1

3D CoOrd: SH 2D CoOrd: SH Approved: DG

Project Status: Feasibility / Tender / Construction; Design / Contract / As Built

POZZONI

London House
115 Golden Lane
London
EC1Y 0TJ

Woodville House
2 Woodville Road
Altrincham
WA14 2FH

+44 202 787 0079
architects@pozzoni.co.uk

+44 161 928 7848
www.pozzoni.co.uk

Drawings and models powered by POZZONI BIM using AutoDesk Revit. Contact us for details

C:\Revit Local Files\P3462 Morris Feinmann Belong_BUILDING Central_shegab.rvt
10/06/2014 17:31:51