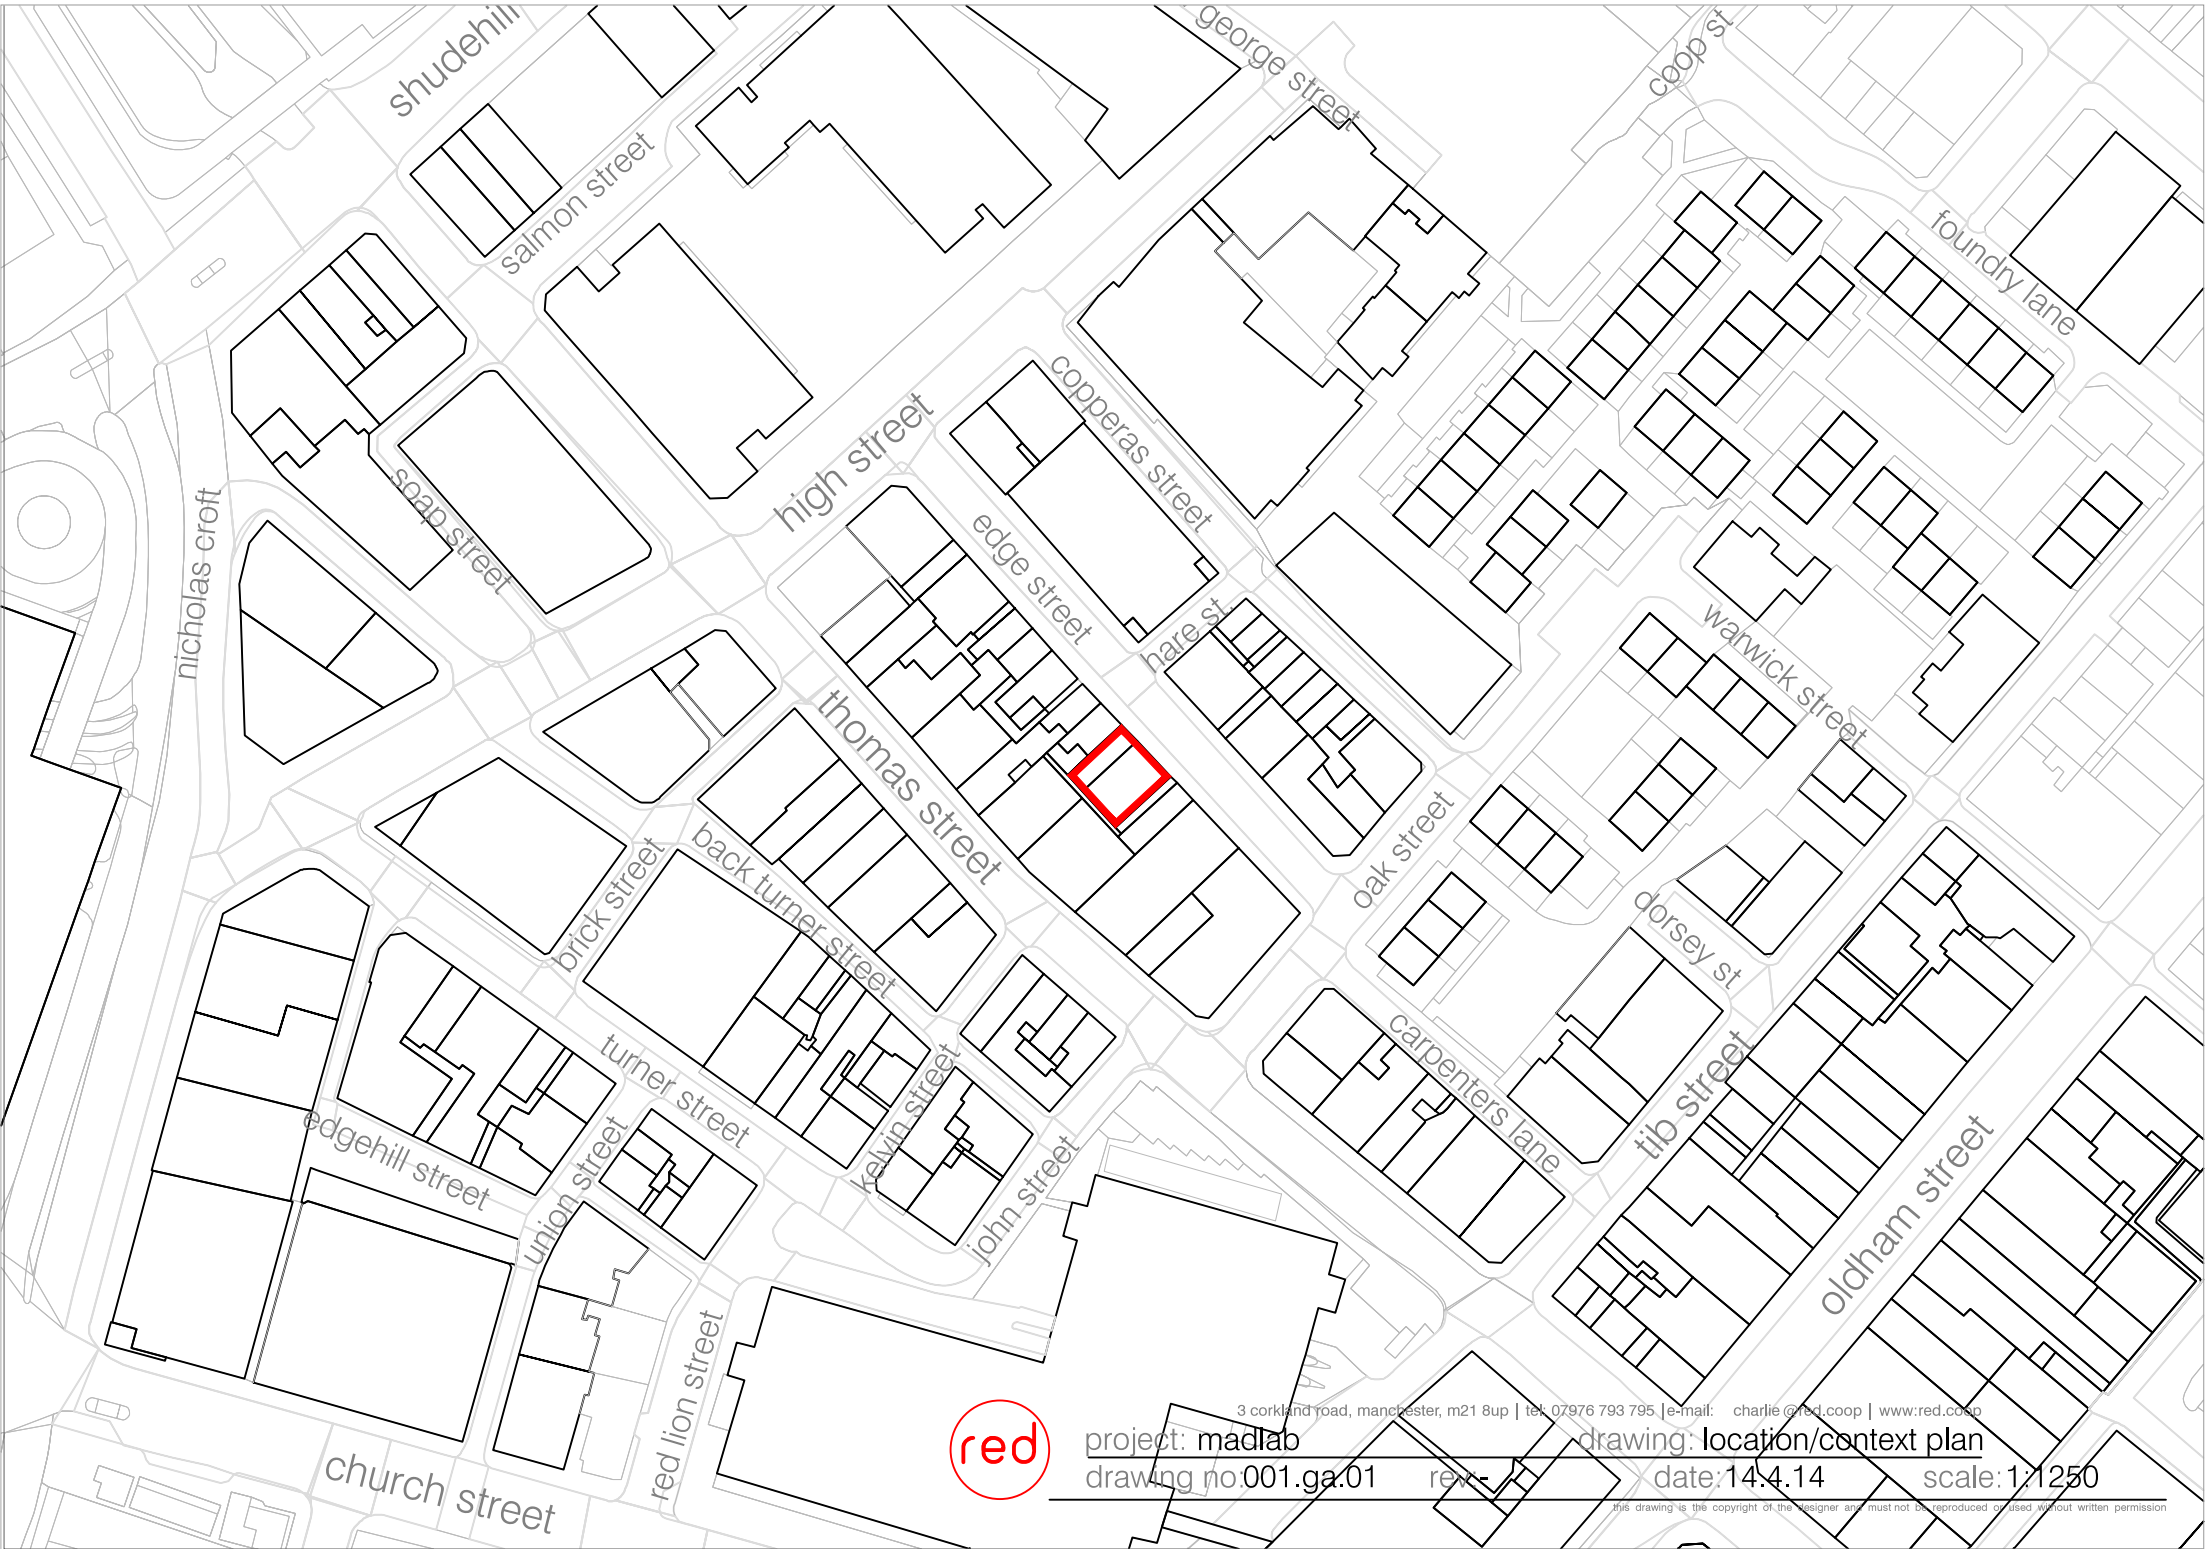

3 corkland road, manchester, m21 8up | tel: 07976 793 795 |e-mail: charlie@red.coop | www:red.coop

project: madlab

drawing: location/context plan

drawing no: 001.ga.01 rev: -

date: 14.4.14 scale: 1:1250

this drawing is the copyright of the designer and must not be reproduced or used without written permission