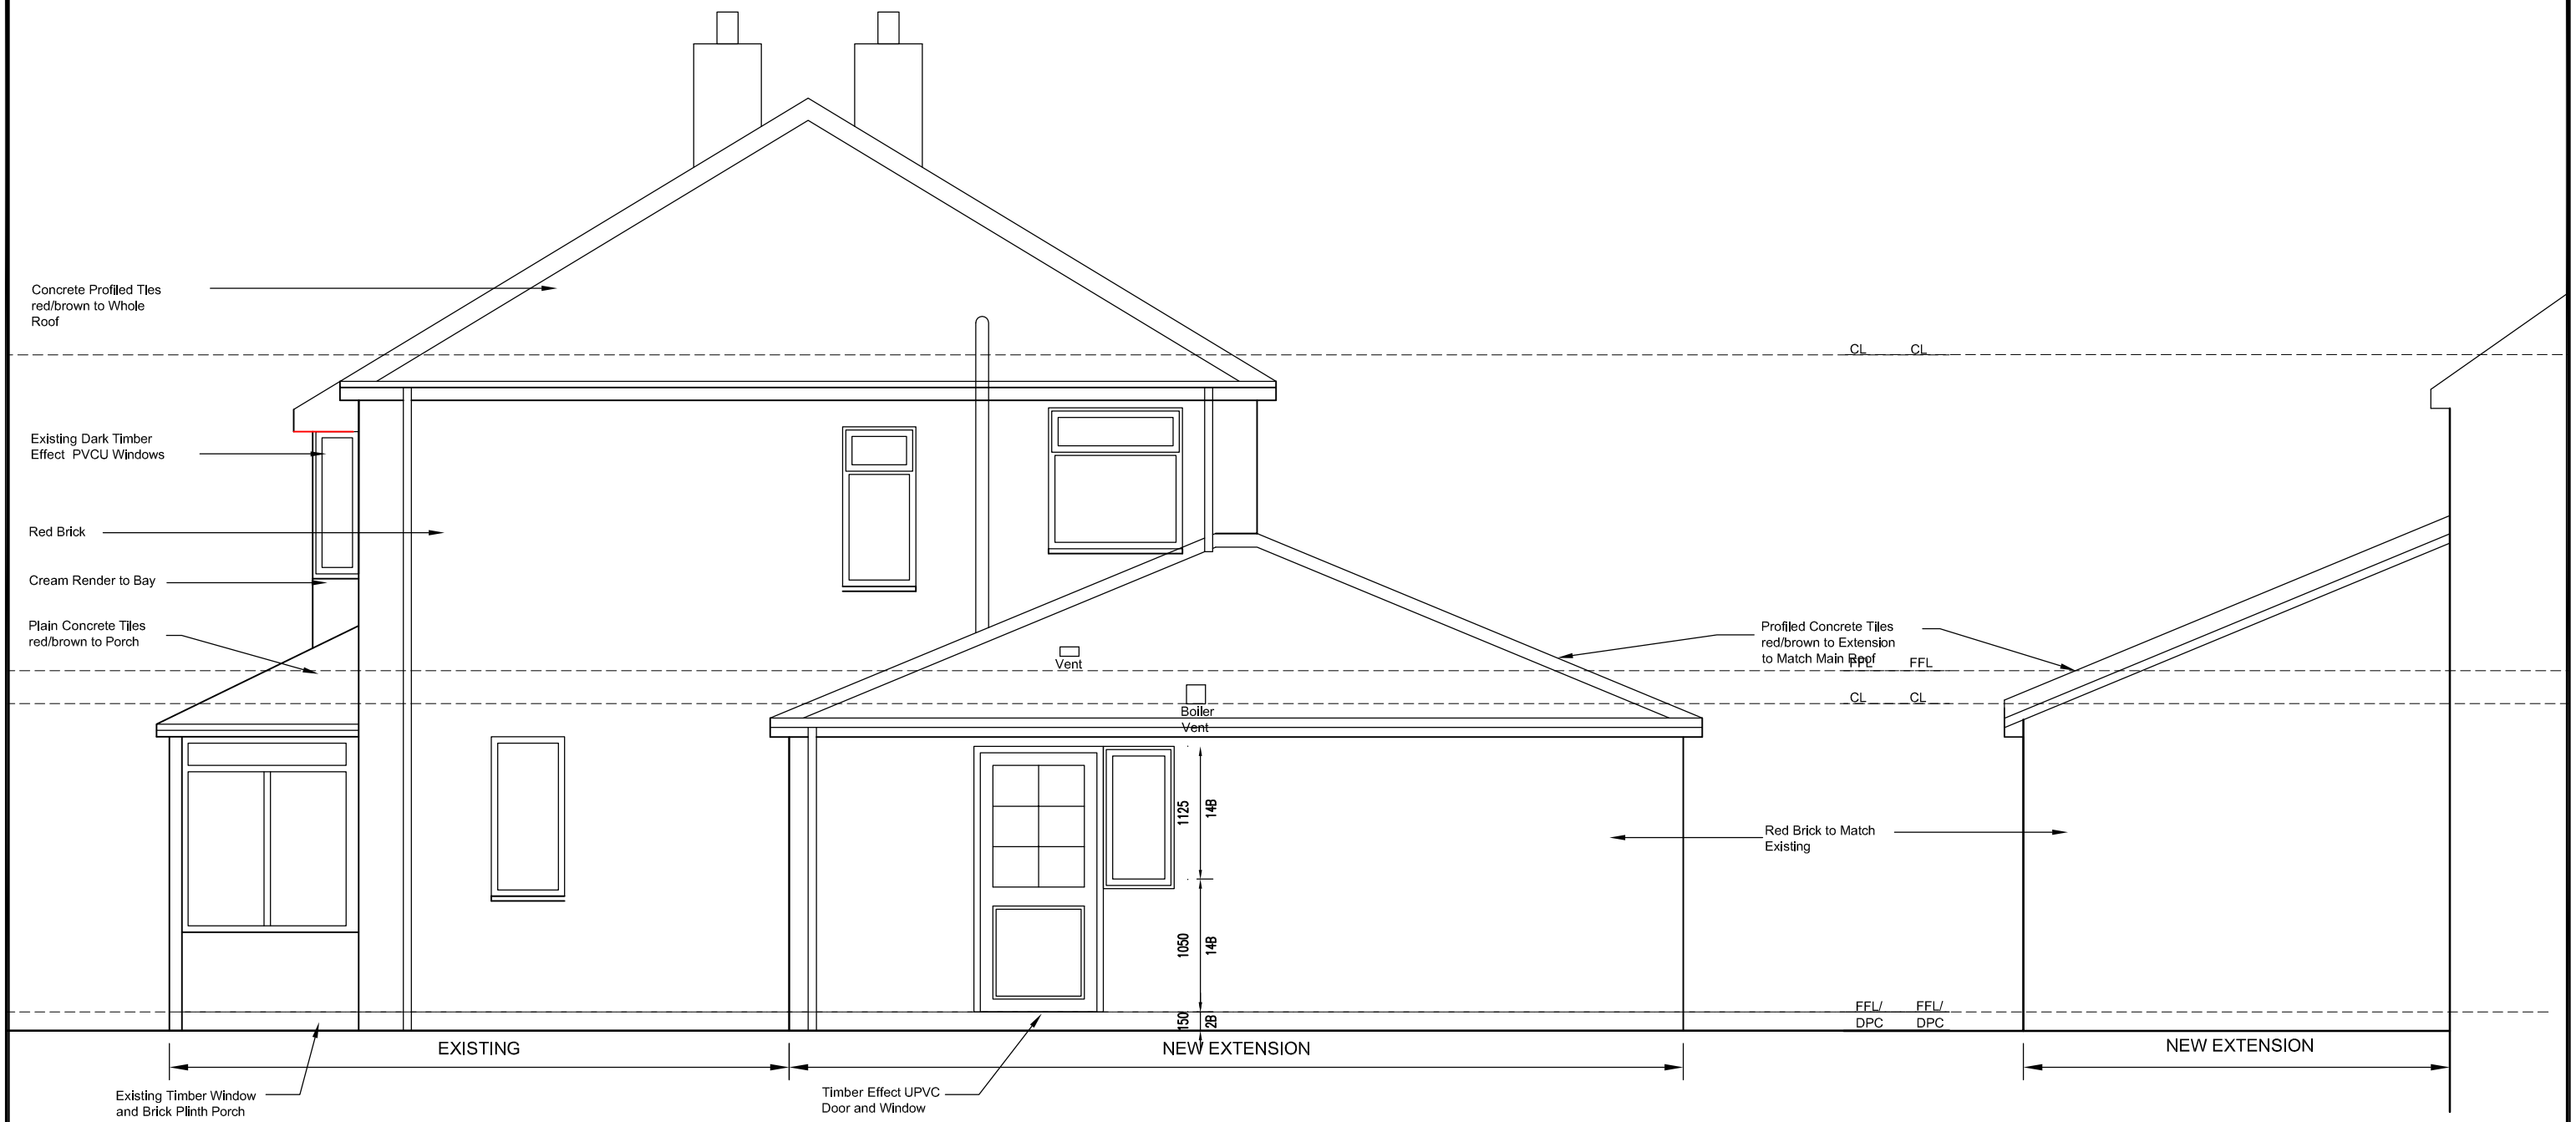

SIDE ELEVATION

SIDE ELEVATION

34 RIVERTON ROAD

34 RIVERTON ROAD
PROPOSED SIDE ELEVATIONS
DRG:00-08 SCALE 1:50@A3 MAR 14 REV 1