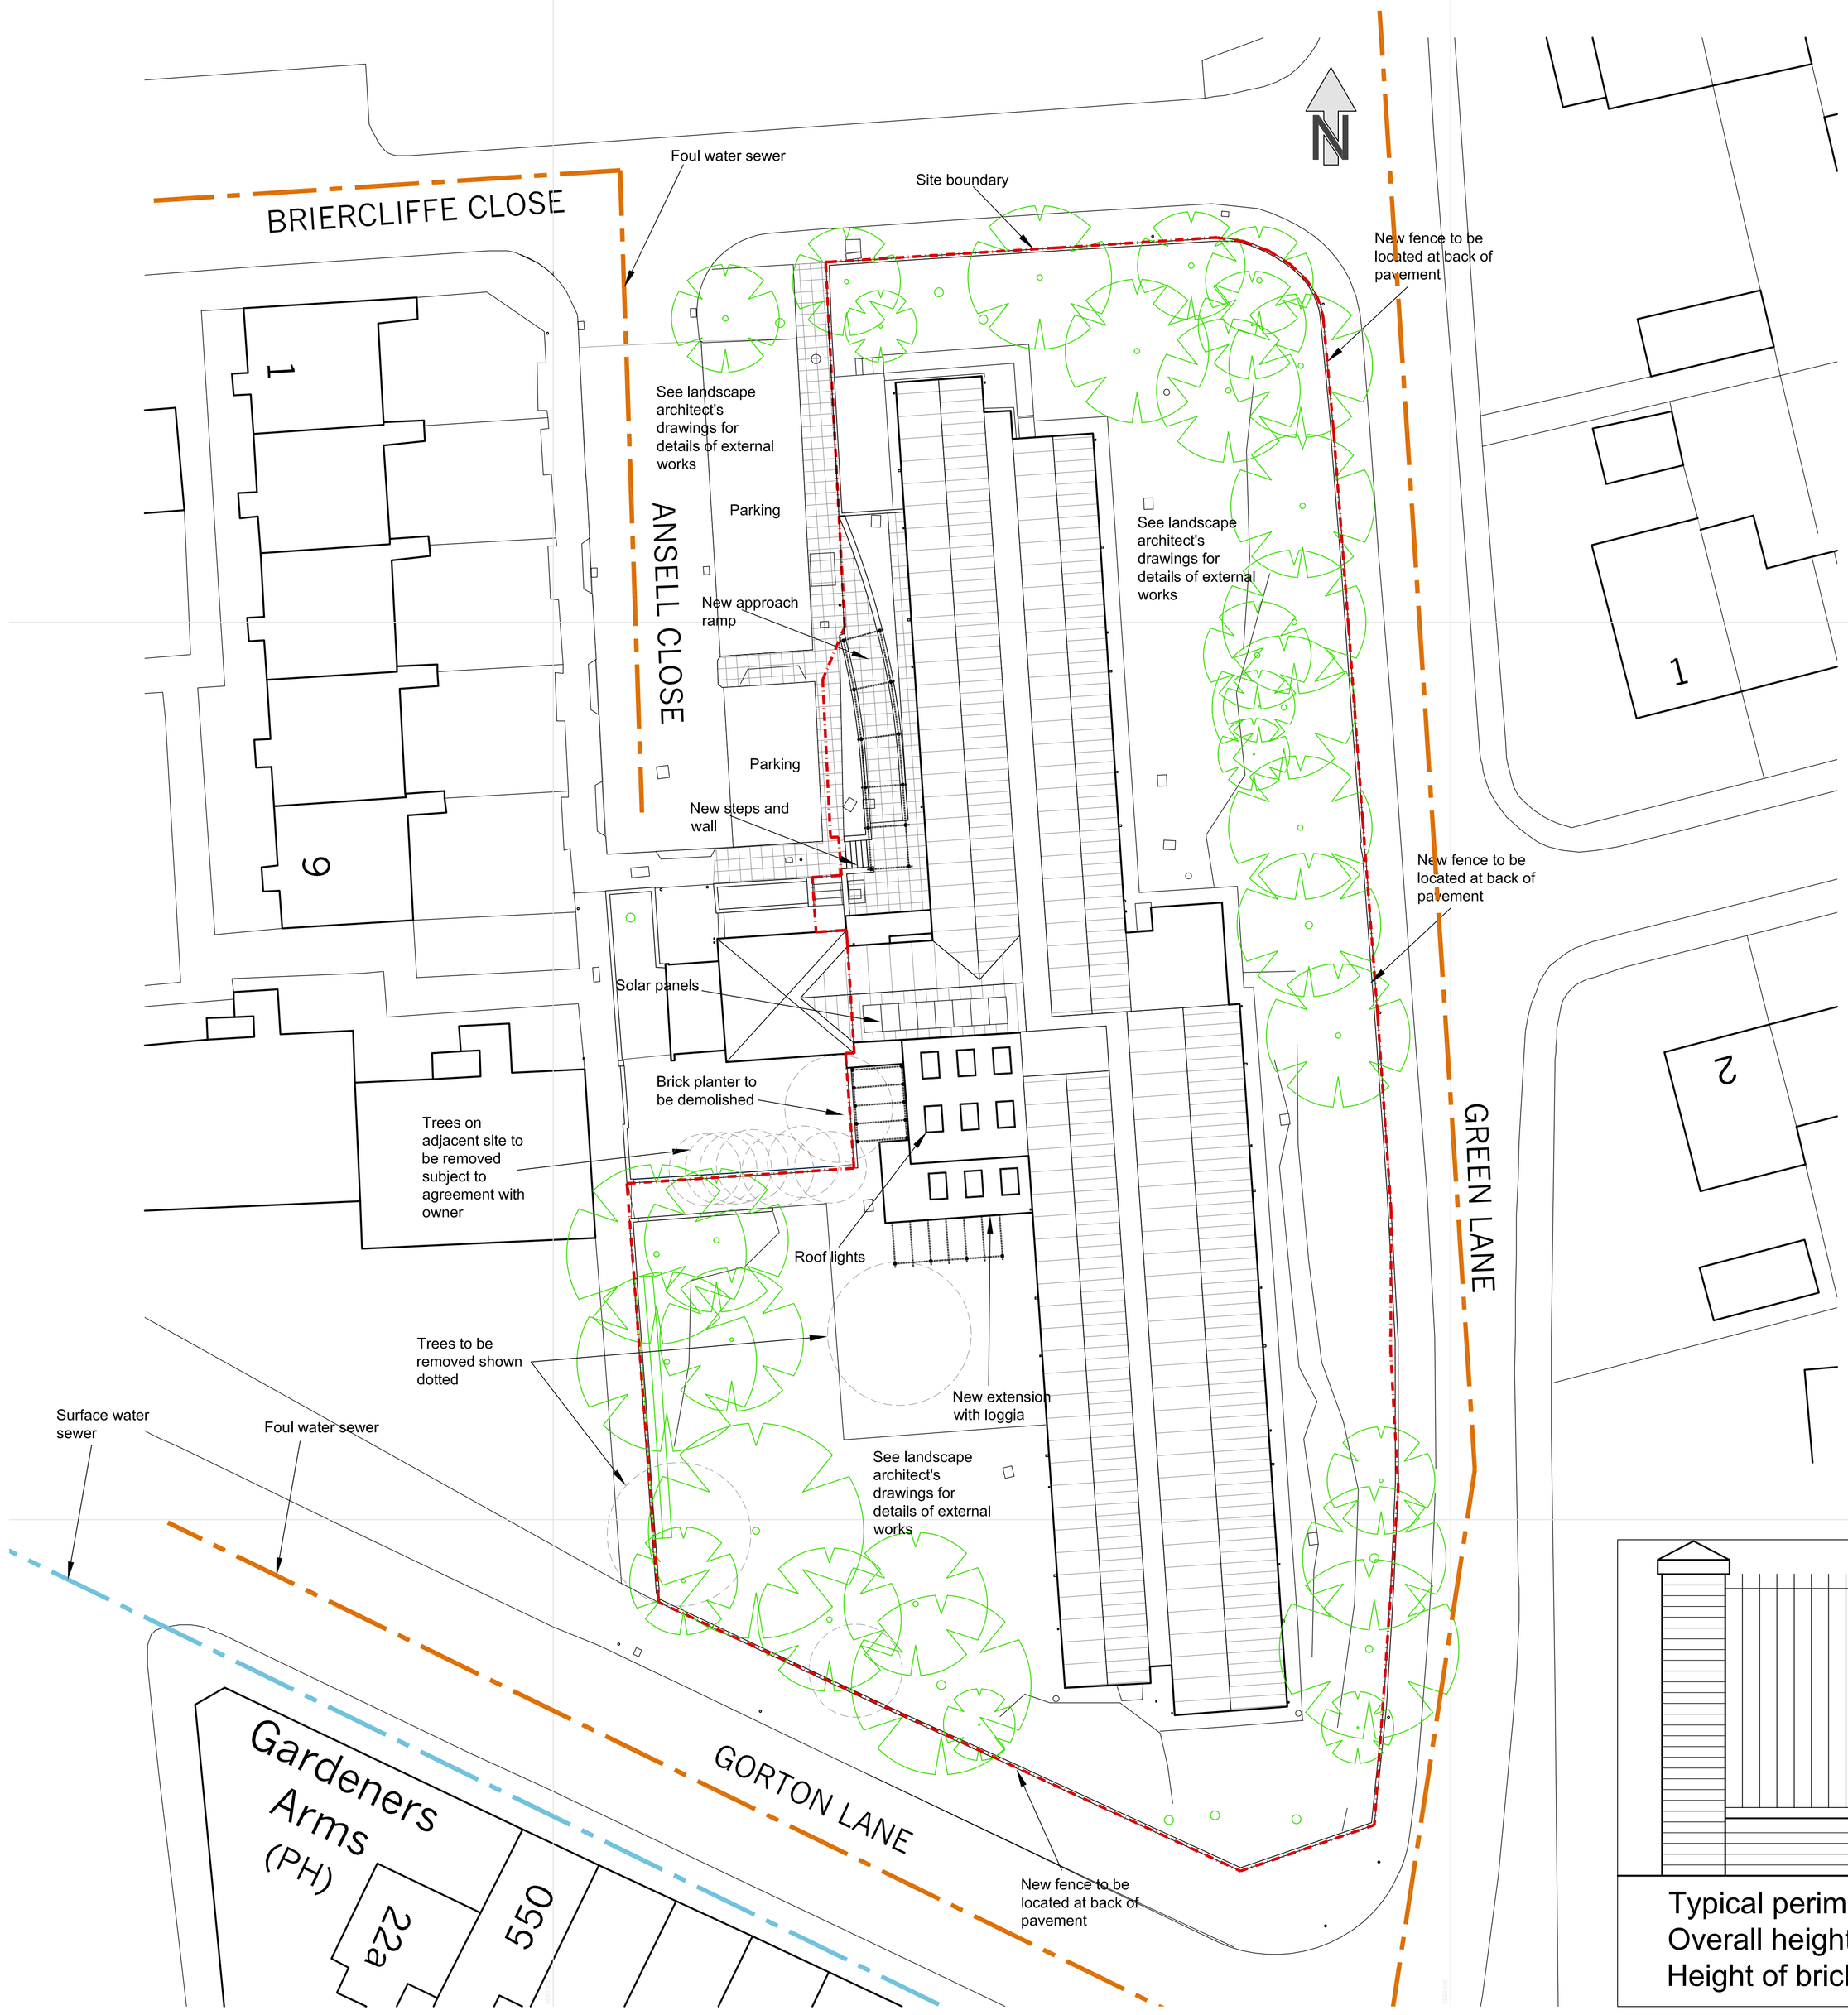

01/11 **PROPOSED SITE PLAN**
Scale 1:200 @ A1, 1:400 @ A3

02/11 **PERIMETER WALL DETAIL**
Scale 1:25 @ A1, 1:50 @ A3

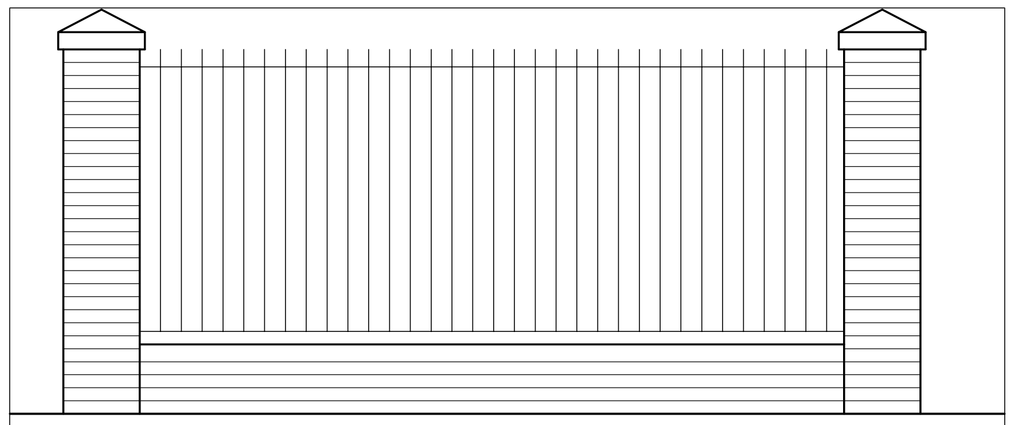

Typical perimeter wall detail.
Overall height of railing approx 2.1m
Height of brick plinth to vary to suit levels to rear

GENERAL NOTES

1. Dimensions must not be scaled from this drawing. If in doubt, please ask.
2. All dimensions are in millimetres unless noted otherwise.
3. All dimensions should be verified on site before proceeding with the work.
4. TADW Architects shall be notified in writing of any discrepancies.
5. Copyright to remain the property of TADW Architects in accordance with the Copyright, Designs and Patents Act 1988.

LEGEND

ISSUE	DESCRIPTION	Date	Drawn	Checked
P3	Works to highway and parking omitted	8.04.14	MH	XX
P2	Drainage and wall detail added	1.06.12	MH	XX
P1	Drawing completed	31.05.12	MH	XX

DRAWING STATUS
P - PLANNING, T - TENDER, C - CONSTRUCTION, R - AS RECORD

FOR PLANNING

TADW ARCHITECTS
6 St. Petersgate
Stockport
Cheshire
SK1 1HD
Tel: 0161 477 6158
Fax: 0161 480 8342
Email: mail@tadw.co.uk
www.tadw.co.uk

Client: Eastlands Homes Ltd

Job: Thomas Regan Court
Ansell Close, Gorton

Title: **Proposed Site Plan - Option 1**

Scale: 1:200 @ A1, 1:400 @ A3

Job Number	Drawing Number	issue
111063	**11**	**P3**