

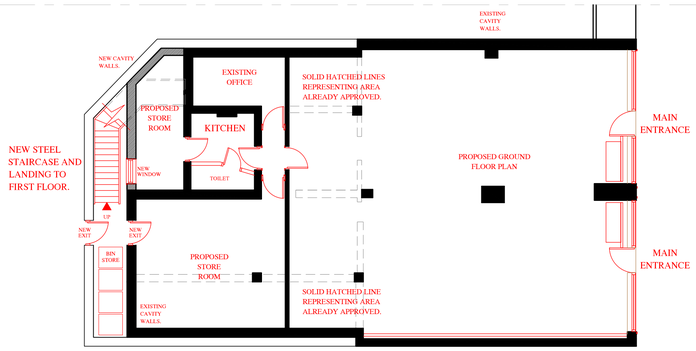


PROPOSED GROUND FLOOR PLAN

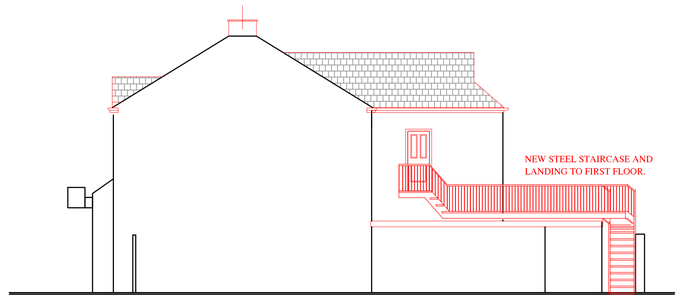


PROPOSED SIDE ELEVATION

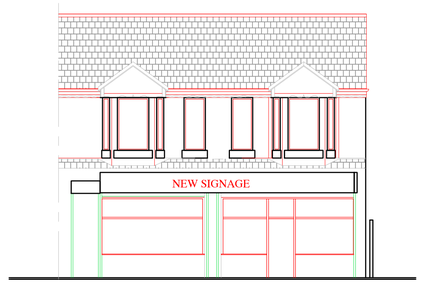


NEW SHOP FRONT OPT 1


PROPOSED FRONT ELEVATION

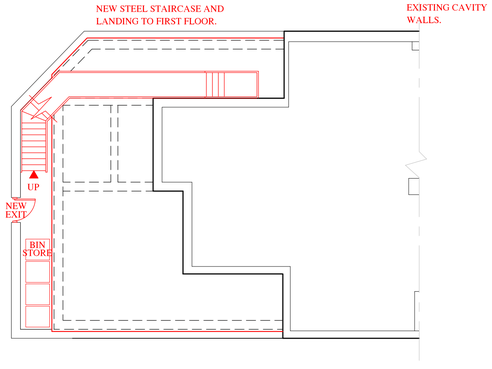

PROPOSED ROOF PLAN

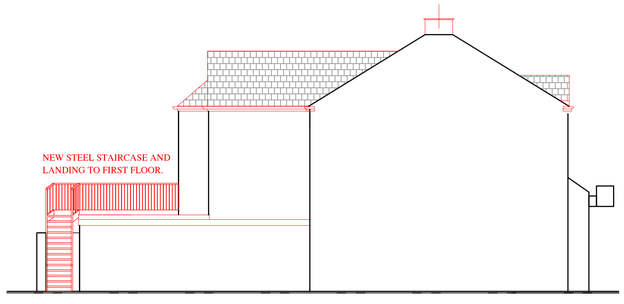

PROPOSED SIDE ELEVATION

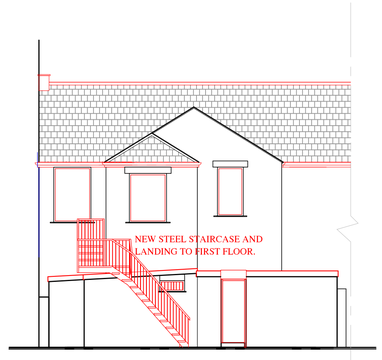

PROPOSED REAR ELEVATION

NOTES:

Arch Designs.

Rev : Date: FEB 2014

PROJECT: 41 LLOYD STREET
MANCHESTER

TITLE: PROPOSED PLANS
AND ELEVATIONS

Scale: 1:100
Date: FEB 2014
Dwg. No: 02

REV:	Date:	DESCRIPTION
	16 01 14	EXTENSION TO AN APPROVED APPLICATION.

Arch Designs. Tel: 07910600970

Project: 41 LLOYD STREET