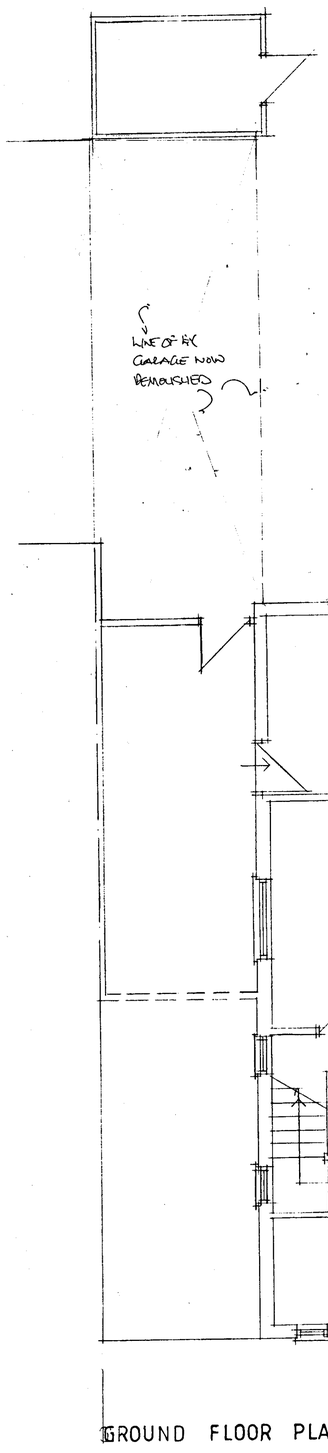

GROUND FLOOR PLAN

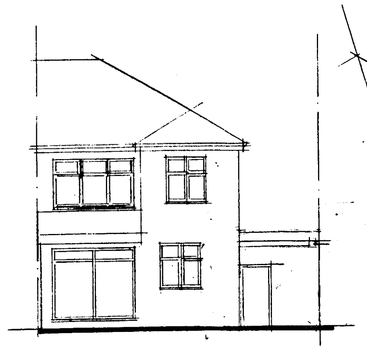

REAR ELEVATION

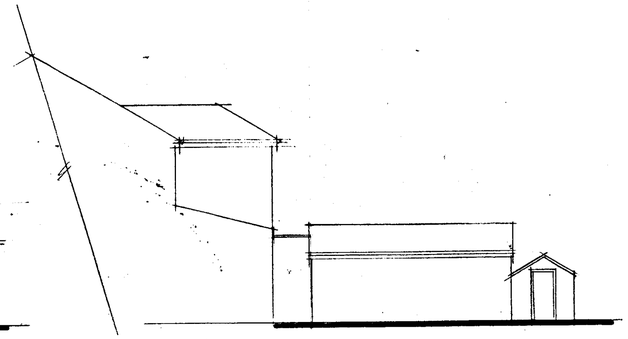

SIDE ELEVATION

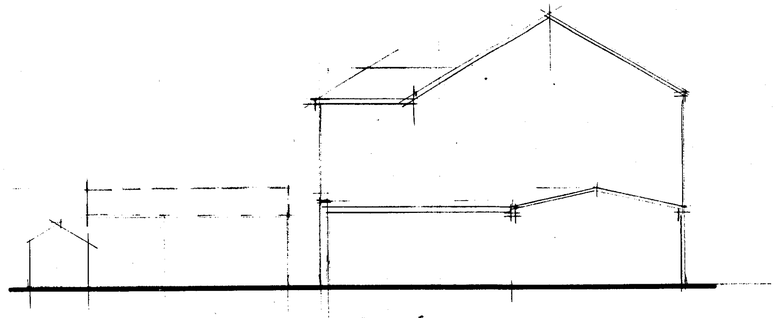

SIDE ELEVATION

PLANNING AND BUILDING CONTROL
12 FEB 2014

CLIENT
MR A SALAM
12 PARK CRESCENT
RUSHOLME M14 5RE

JOB TITLE
PROPOSED SINGLE STOREY
REAR EXTENSION

DRG. TITLE
PLAN AND ELEVATIONS
AS EXISTING

stephen
ORMESHER

architectural & interior design

Station House
Adams Hill
Knutsford
Cheshire WA16 6DN

telephone : 01565 652275
fax : 01565 750501

ISSUE	ORIGINAL	1	2	3	4	5	6	7
REVISION								
DATE								
DRAWN								
CHECKED								
APPROVED								

SCALE 1:50 & 1:100 at A1

DRAWING NUMBER SO178/13/01