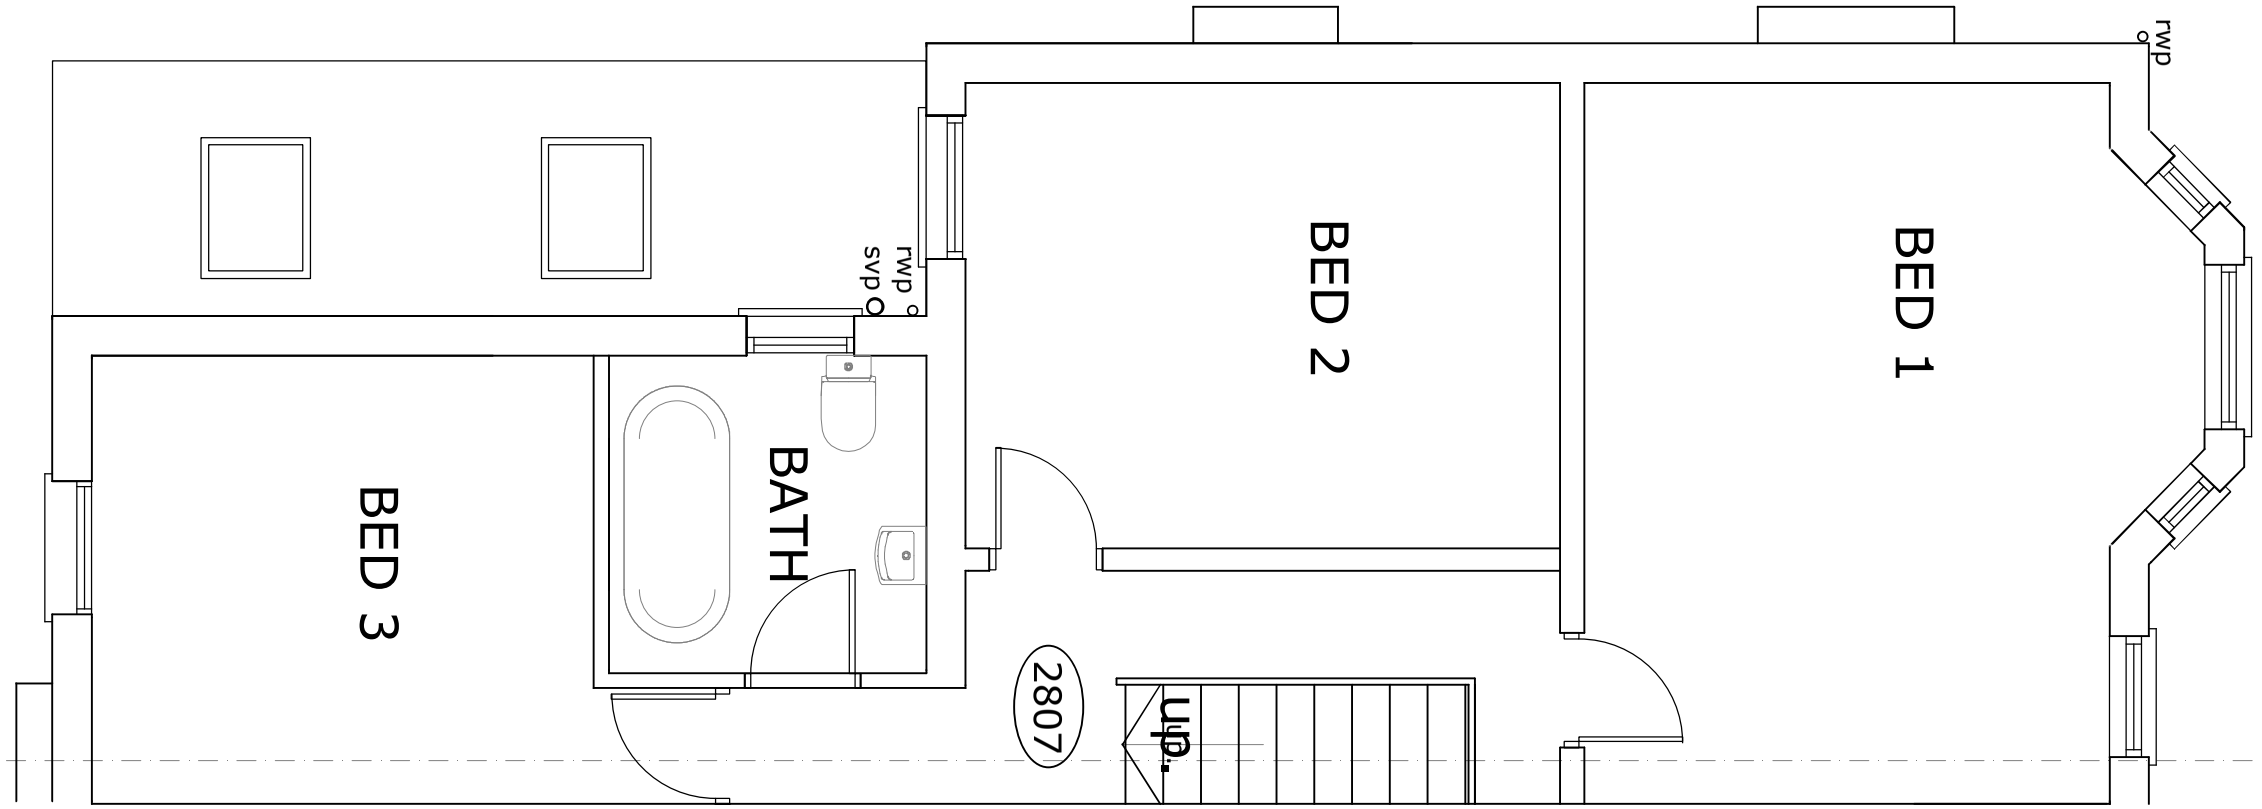

Revision	Description	Date	Drawn	Checked

0 1 2 3 4metres

© Raynes Architecture Copyright 2014: All rights reserved. This drawing must not be reproduced without permission. Do not scale from this drawing. All dimension are in millimeters unless otherwise stated. Any discrepancies should be reported to the Architect. NB. Contractor must check and confirm all dimensions on site prior to manufacture

RAYNES ARCHITECTURE

www.raynesarchitecture.co.uk @lisaraynes 07989 744 336 lisa@raynesarchitecture.co.uk

Client: Lynda Mason and Bryan Elliott

Project: 57 Corkland Road Chorlton M21 8XS

Drawing: Proposed Ground Floor Plan

Scale @ A3	Date:	Drawn:	Job no:	Drawing No.	Revision
1:50	01.05.14	LR	RA J327	05	C

Proposed First Floor Plan