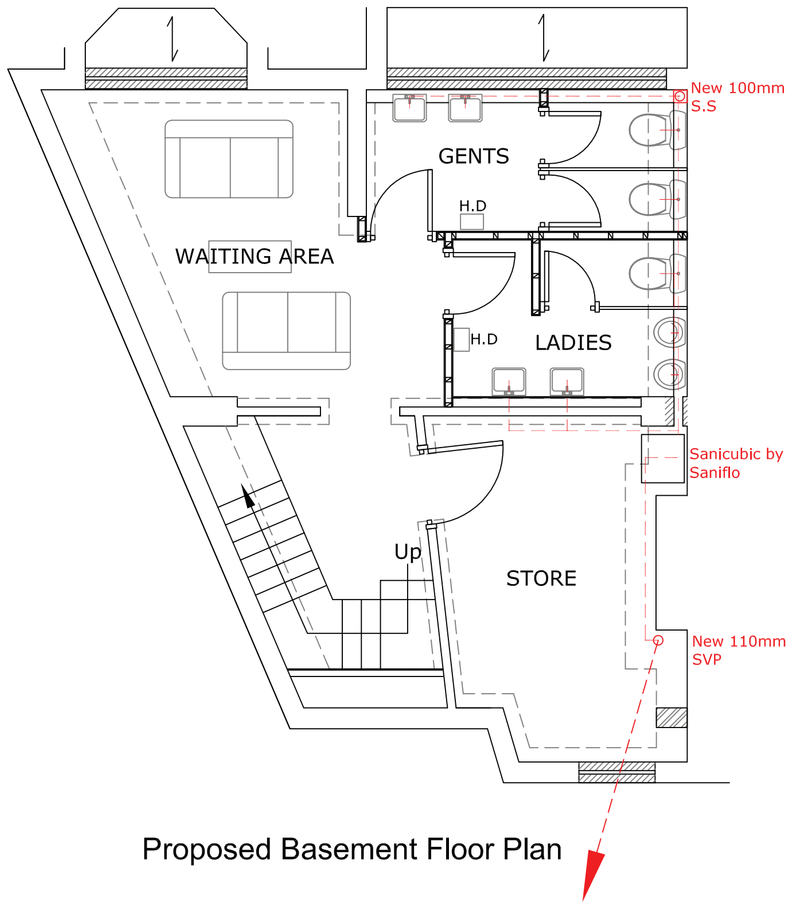


Proposed Basement Floor Plan

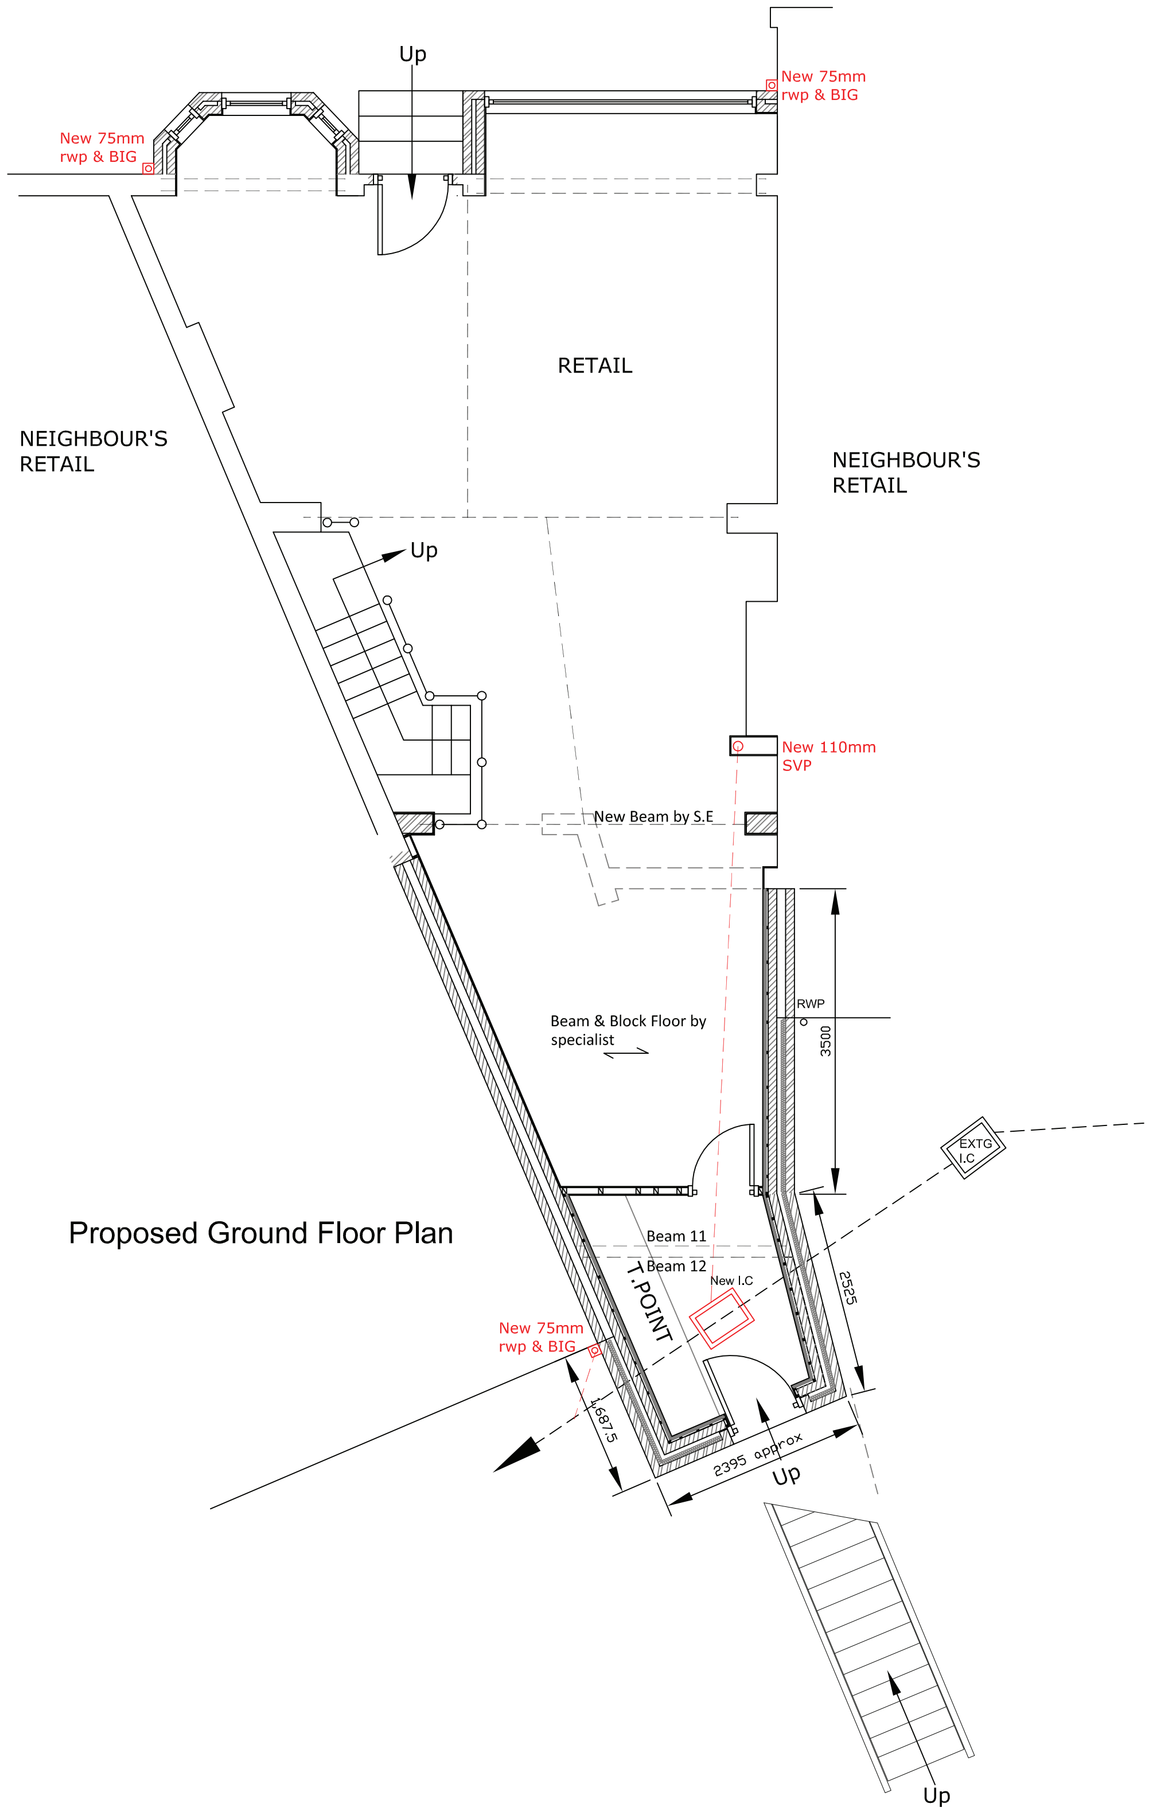


Proposed Ground Floor Plan

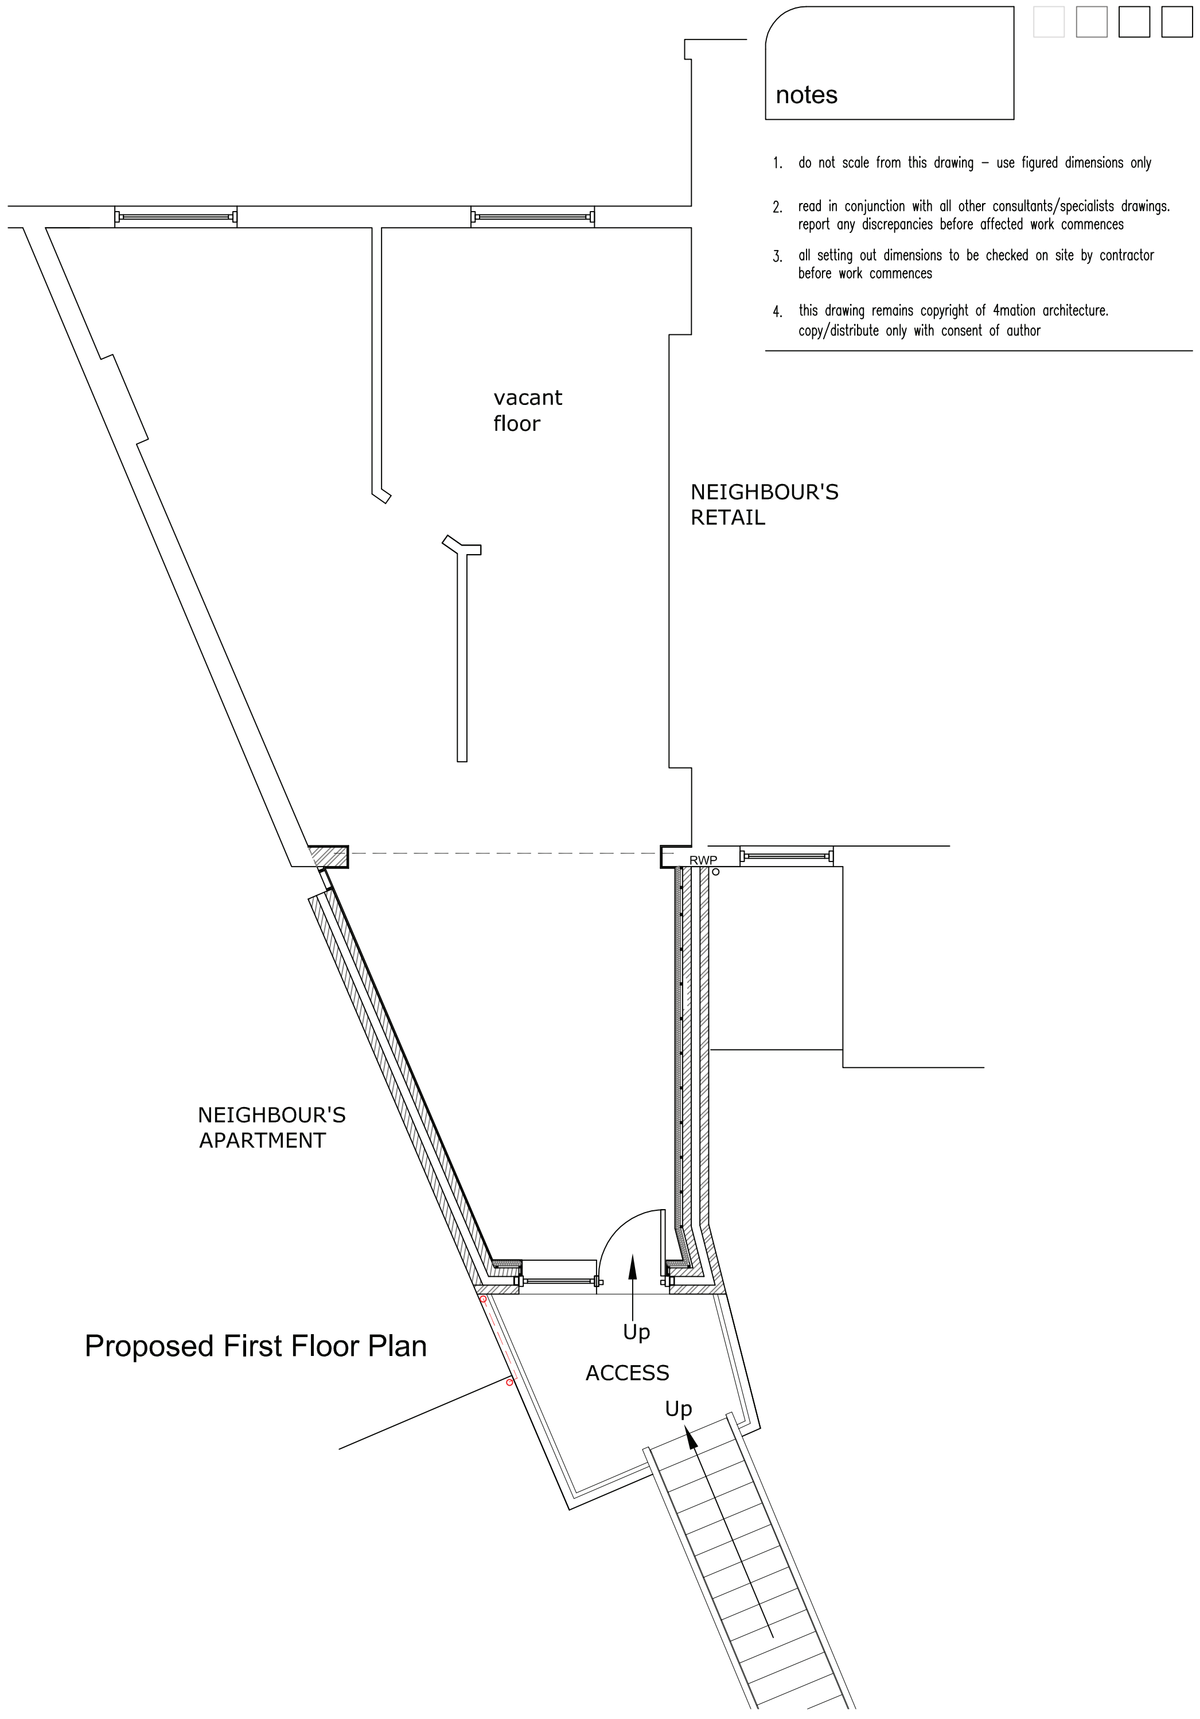


Proposed First Floor Plan

notes

1. do not scale from this drawing – use figured dimensions only
2. read in conjunction with all other consultants/specialists drawings. report any discrepancies before affected work commences
3. all setting out dimensions to be checked on site by contractor before work commences
4. this drawing remains copyright of 4mation architecture. copy/distribute only with consent of author




FRONT ELEVATION

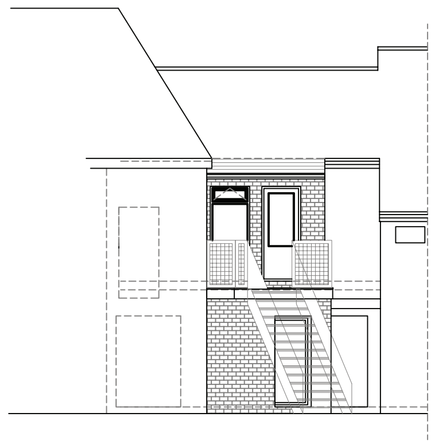

REAR ELEVATION

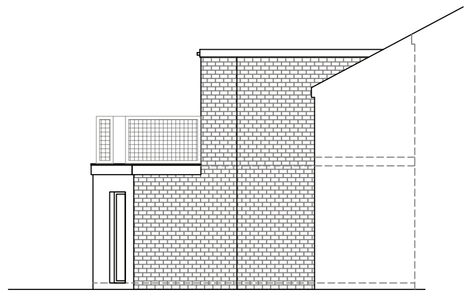

SIDE ELEVATION

project:
9 Barlow Moor Road
Didsbury
M20 6TN

client:
Mr B Rashidi

dwg:
Proposed Plans
and Elevations

project no: 592

dwg no: 02

dwg date: 06/06/14

dwg scale: 1:50/100

dwg revision: C

4mation architecture
40 Bramhall Lane Sth
Bramhall
Stockport
SK7 1AH

t:0161 637 2797

w:www.4mation-architecture.com

©