Proposed Feasibility Elevation - Scale 1:50 @ A2

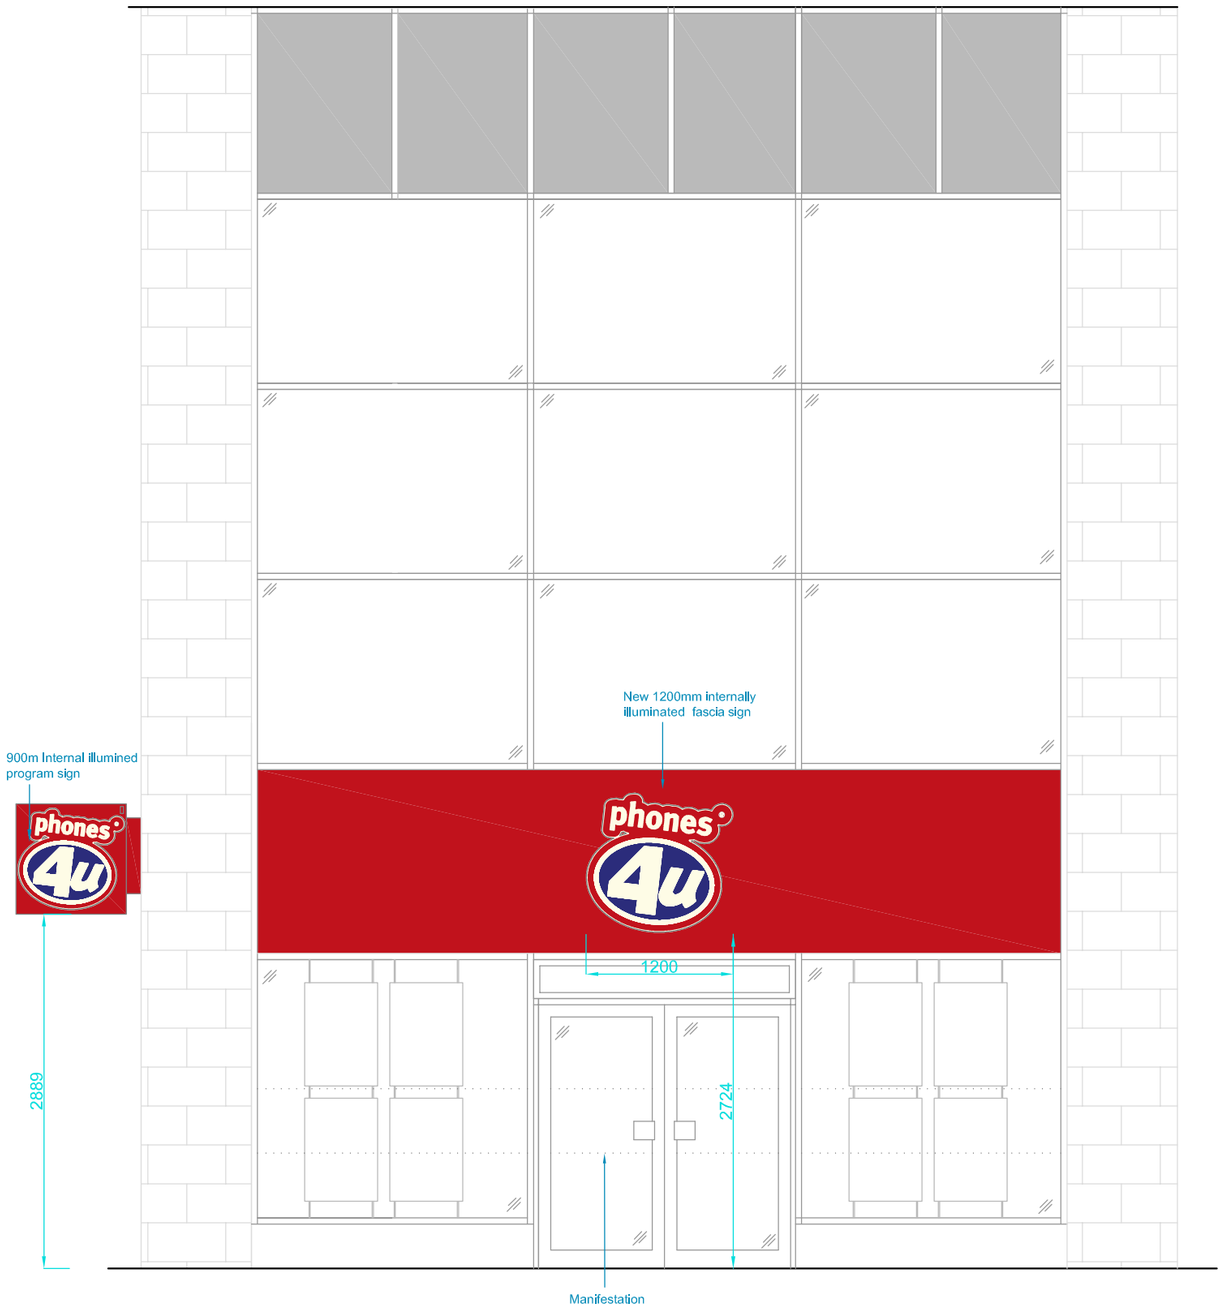

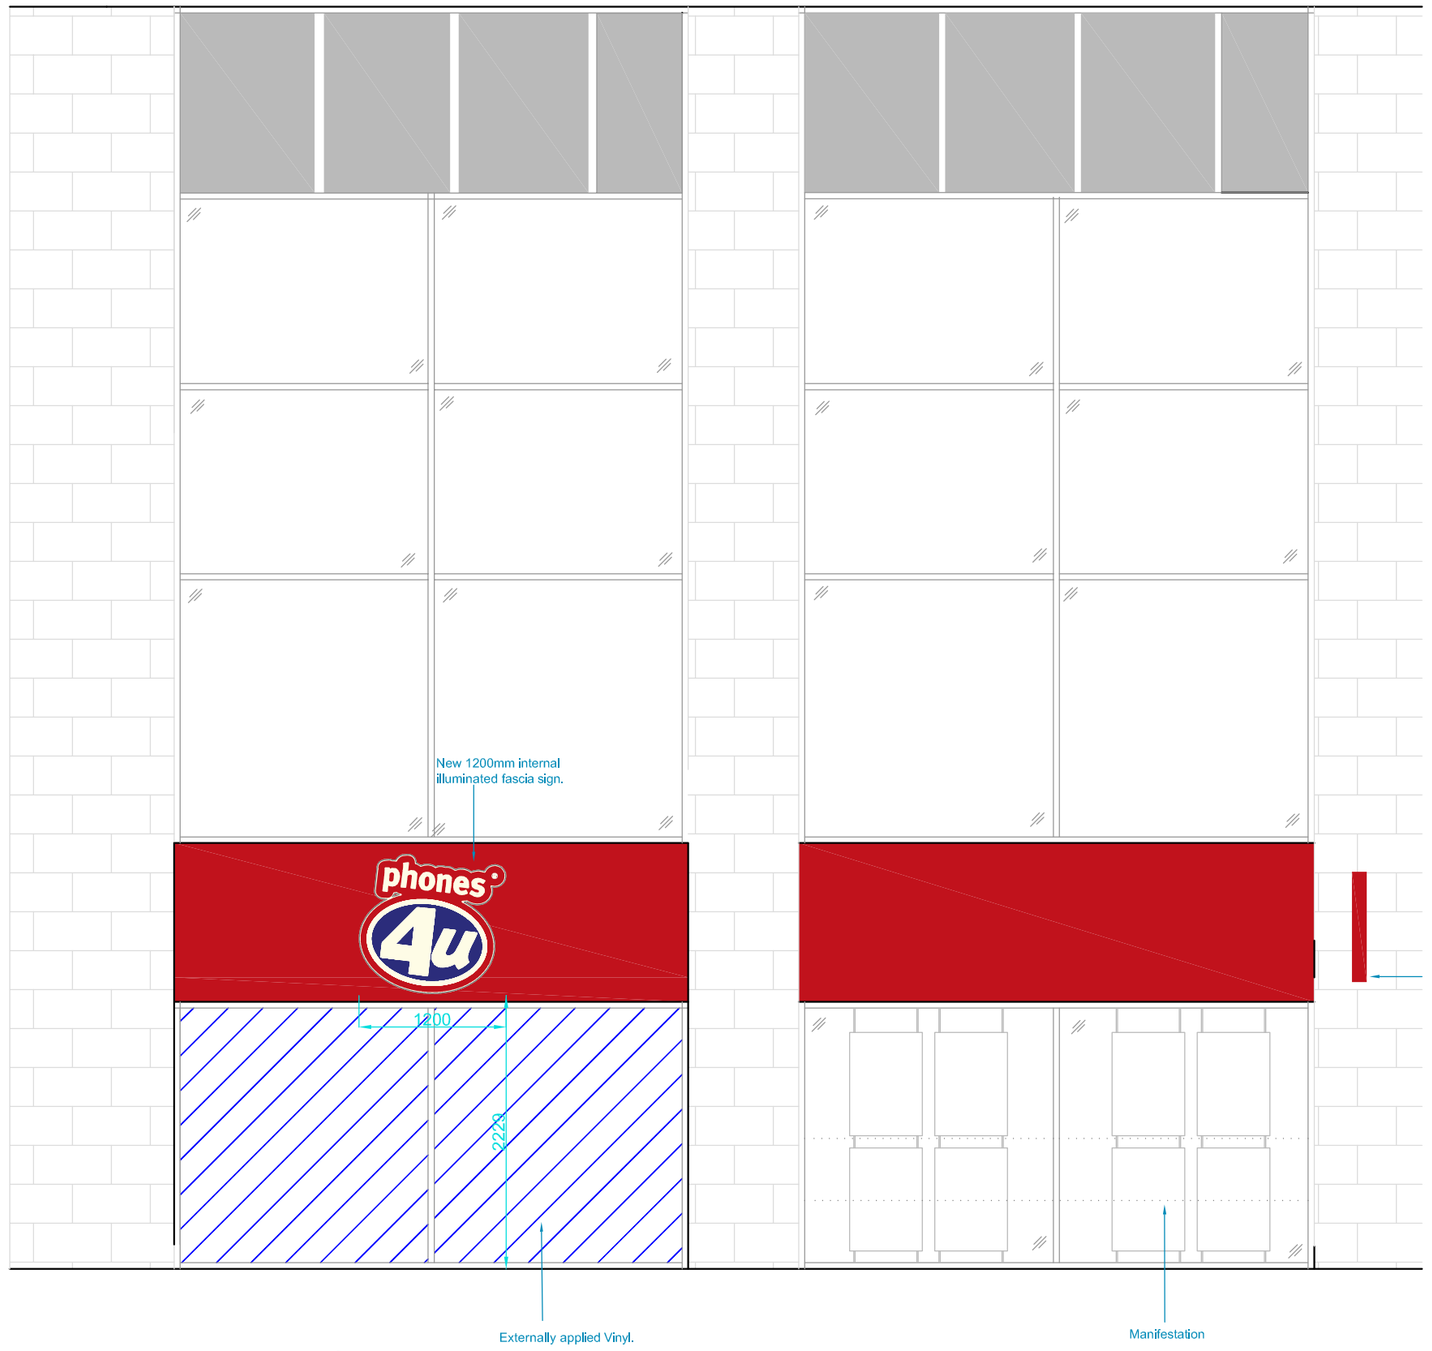

Fascia Sign Detail - Scale 1:20 @ A2

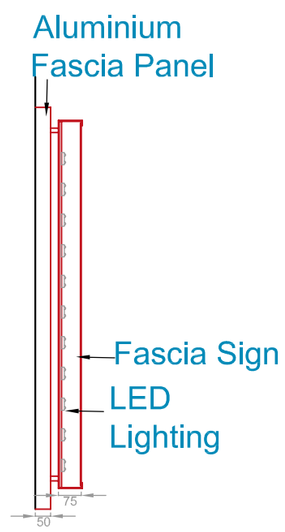

Projecting Sign Detail - Scale 1:20 @ A2

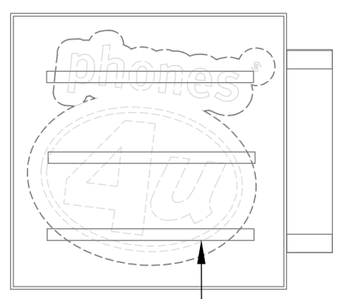

SCALE BAR 1:50

Metres: 0 1 2

Feet: 0 5

Copyright Notice:
This drawing and any design thereon is the copyright of **Phones 4 U** and must not be reproduced without written consent

Notes

All Works to be constructed in strict accordance with Standard Details and Construction Notes. Any variances to the drawings please inform the Regional Property Manager.

Rev:	Amendment:	Date:
E	Sales floor layout updated after survey	22/05/14
D	Sales floor layout updated	02/05/14
C	Desk worktop size reduced	20/06/12
B	B2B rotated , till moved	14/06/12
A	desks changed, cage moved	22/03/12

Newbury 1
Centrix@Keys
Keys Business Village
Keys Park Road
Hednesford
Staffordshire
WS12 2HA
T: 01543 275101
F: 01543 458278
E: design@hlpltd.net
W: www.hlpukltd.net

hlp UK Ltd
Architectural Services & Project Management

Phones 4 U

Osprey House, Ore Close, Lymedale Business Park
Newcastle Under Lyme, Staffordshire, ST5 9QD
Tel. 01782 677600

Store
P4U Openshaw (898)

Unit 18
Lime Square
Openshaw
Manchester

Drawing Title
Proposed Feasibility Elevation

Dwg. no.	Rev.	Paper Size
HLP /P4U 898/05	F	A2

Drawn		Scale
MJH	March 2012	As shown