Copyright hub architecture Ltd

Do not scale - use given dimensions only
Work to larger scale information only
To be read in accordance with all other project documentation
If conflict exists, please inform Hub Architecture
Refer to Drawing Issue Register for latest revision issue

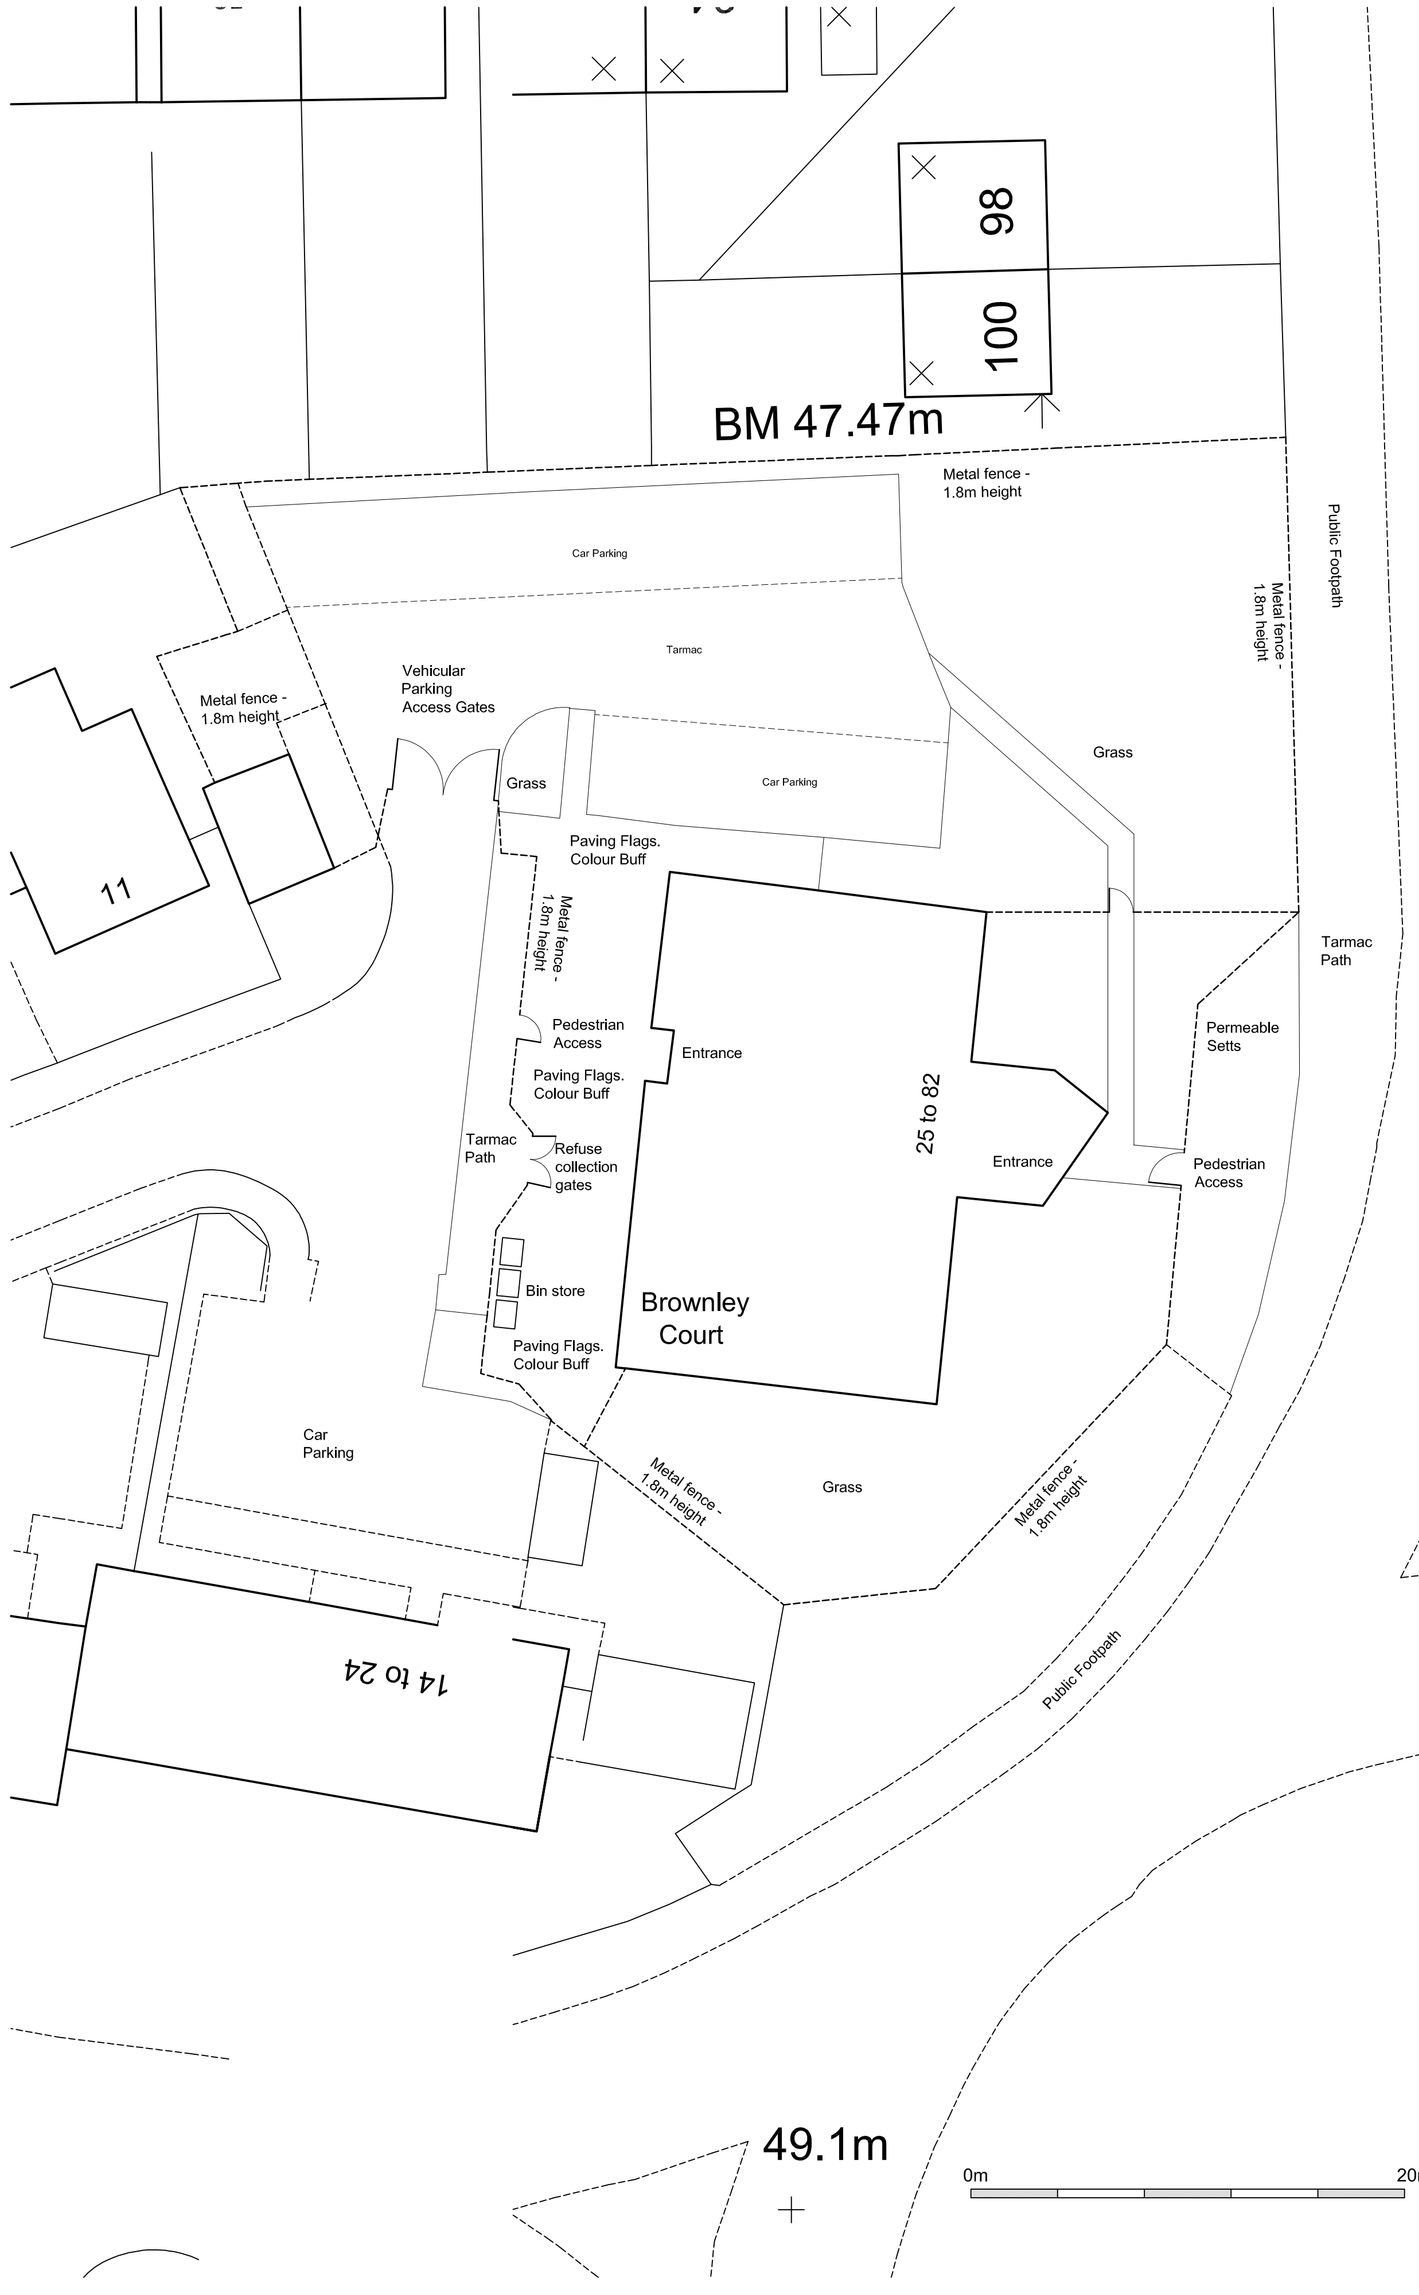

EXISTING SITE PLAN
1:200

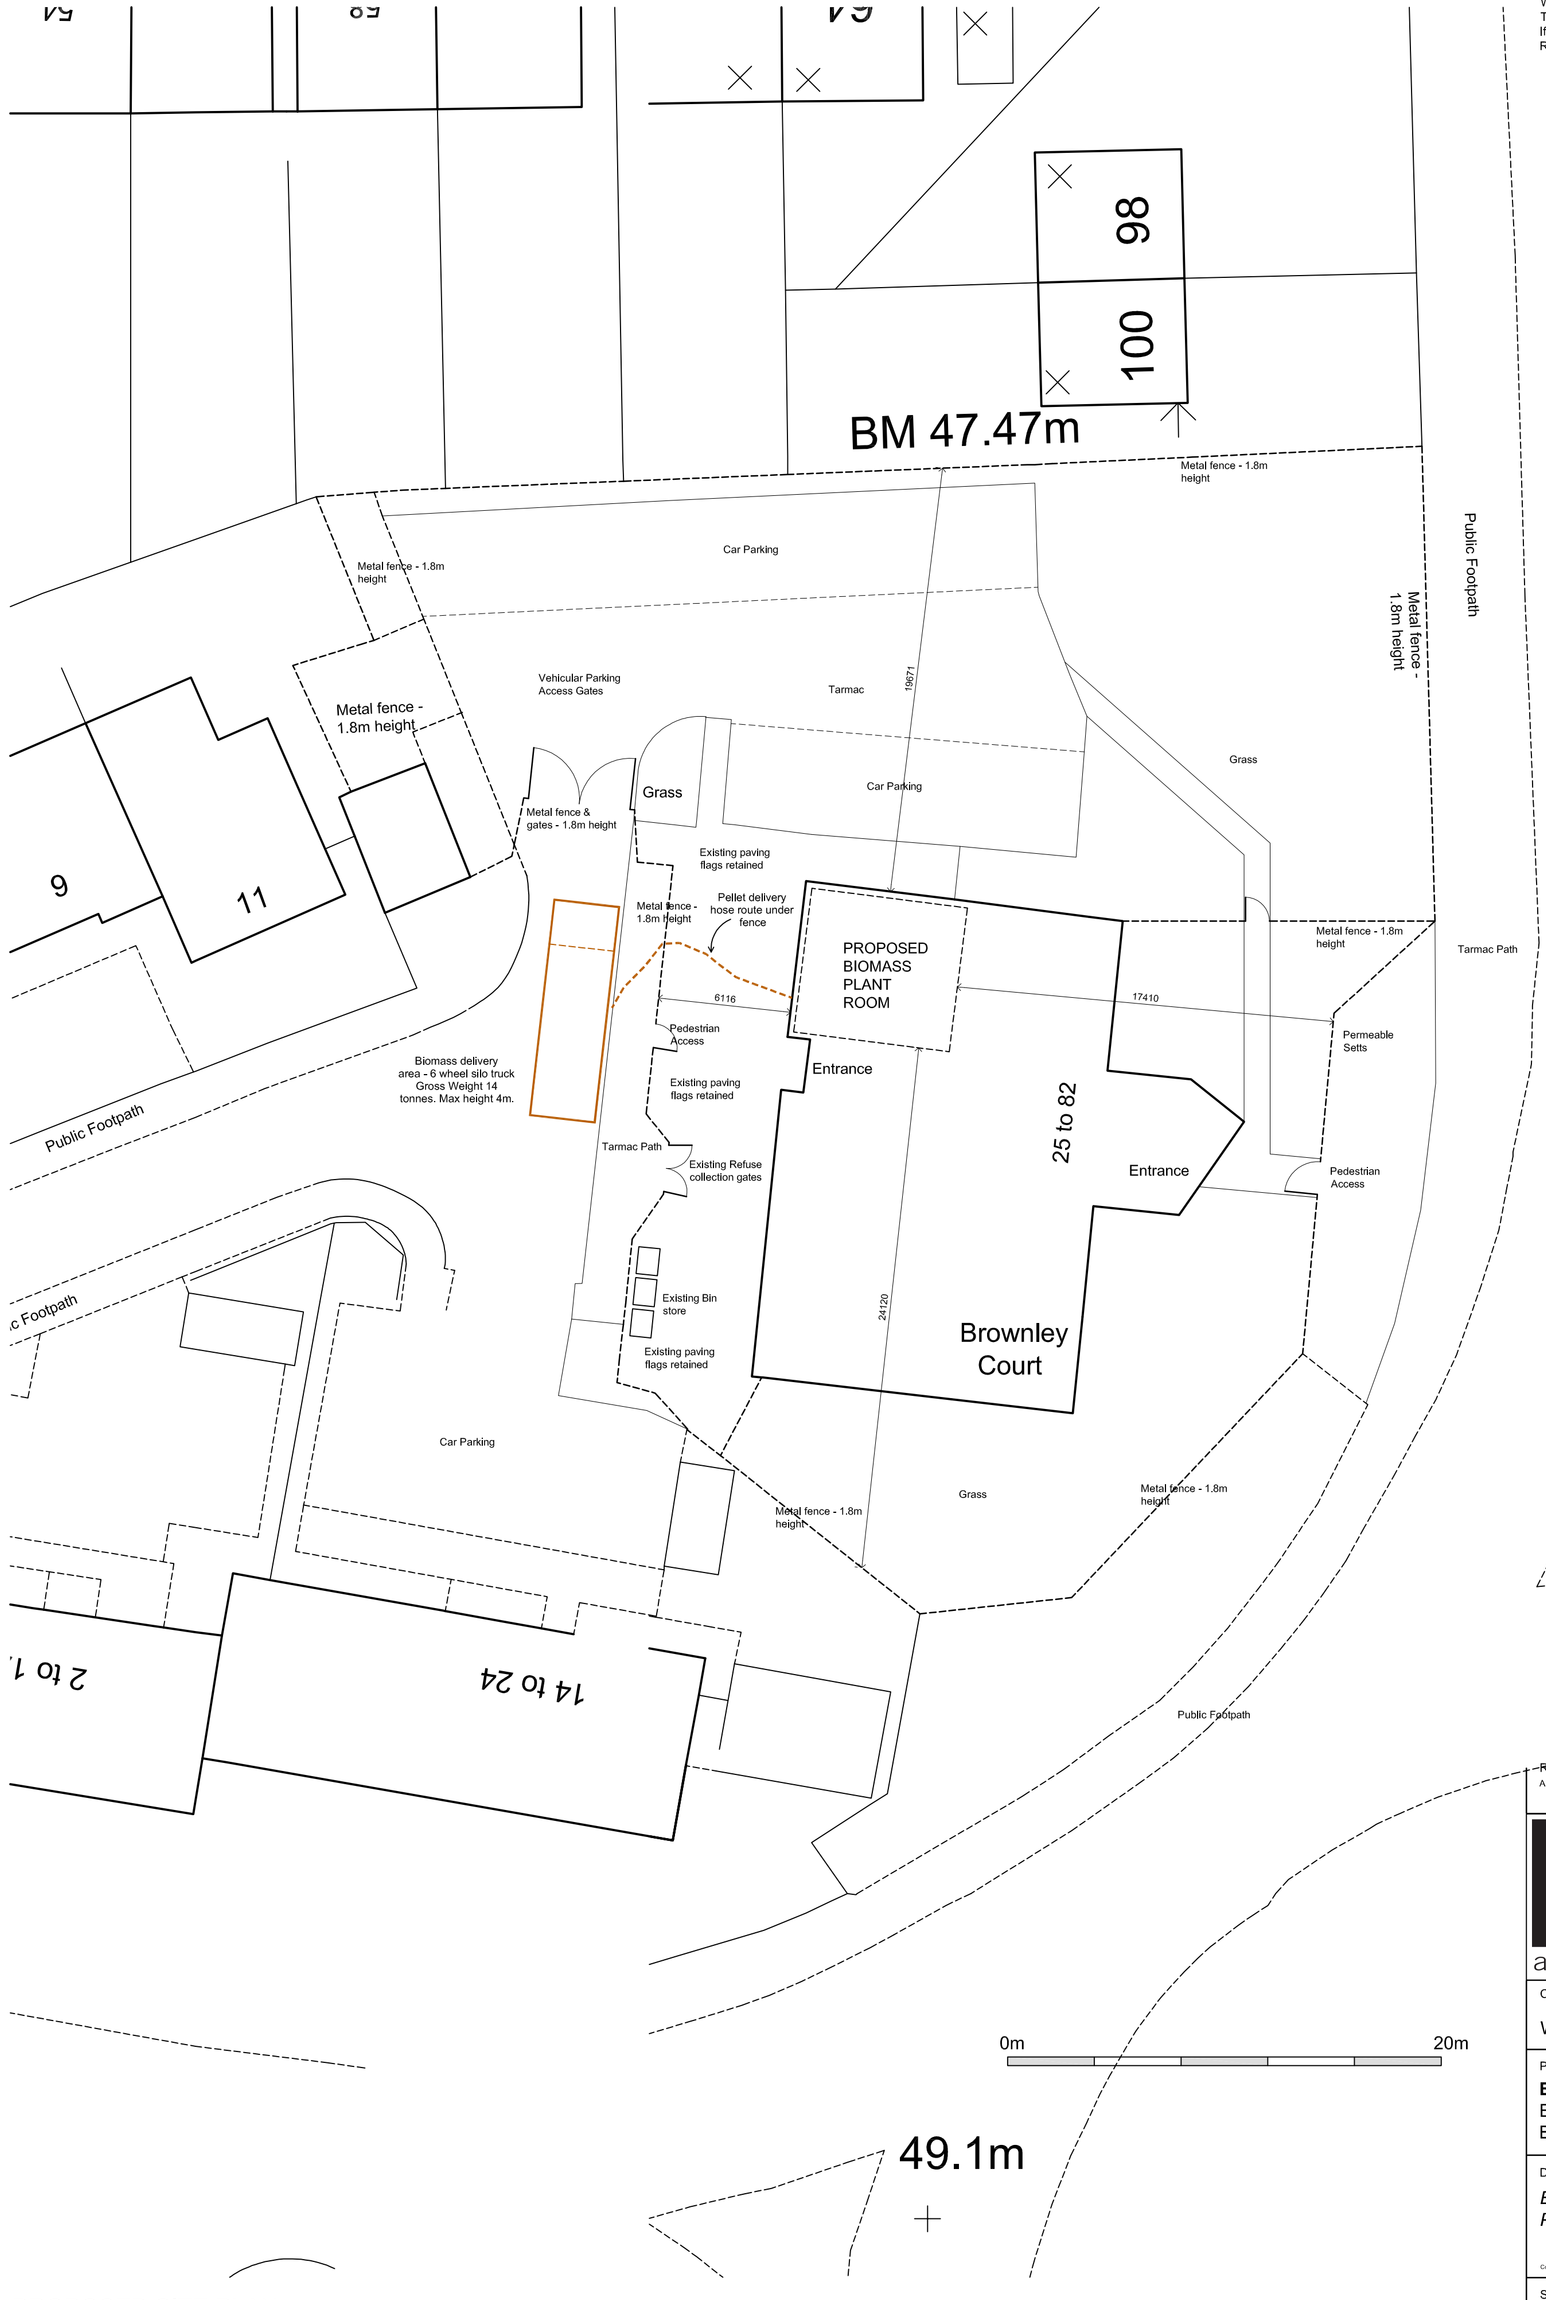

PROPOSED SITE PLAN
1:200

Copyright hub architecture Ltd

NORTH

Revisions:
A - June 2014 - Final Biomass Design Incorporated Into proposal

hub architecture

hub architecture Ltd.
Registered in England and Wales
Company No. 7042532
tel: 07894 869 432
email - info@hubarchitecture.co.uk
website - www.hubarchitecture.co.uk

Residential Design
Commercial Design
Feasibility Studies
Planning Applications & Conditions
Building Regulation Submissions
Site Inspections
Listed & Heritage Buildings
Refurbishment Design & Advice
Building Surveys

Client:
Wythenshawe Community Housing Group

Project:
Brownley Court Tower Block
EWI, Replacement Windows and Biomass Plant Installation

Dwg Title:
Existing Site Plan
Proposed Site Plan

Copyright hub architecture Ltd

Status - Planning - not for construction

Scale - 1:200 @ A1 | Dwg No. - HUB097.BRC.PS.02

Date: May 2014 | Rev: A