- The Copyright of this drawing belongs to Jovinka Architectural Services and shall not be used or reproduced in any form without express permission. The Moral right of the author is hereby asserted - Copyright © 2014.
- Do not scale from this drawing - Work to figured dimensions only. All dimensions to be checked on site prior to the execution of any work.
- For the avoidance of doubt all dimensions are measured to wall structure and not the finishes unless otherwise stated.
- Where any discrepancy is found to exist within or between drawings and/or documents it should be reported to Jovinka Architectural Services immediately.
- Jovinka Architectural Services shall not be liable for any use of drawings and documents for any purpose other than for which the same were prepared by or on behalf of Jovinka Architectural Services.



Photograph of Existing Front



Existing Front Elevation
(Scale 1:50)

0 1m 2m 3m 4m 5m

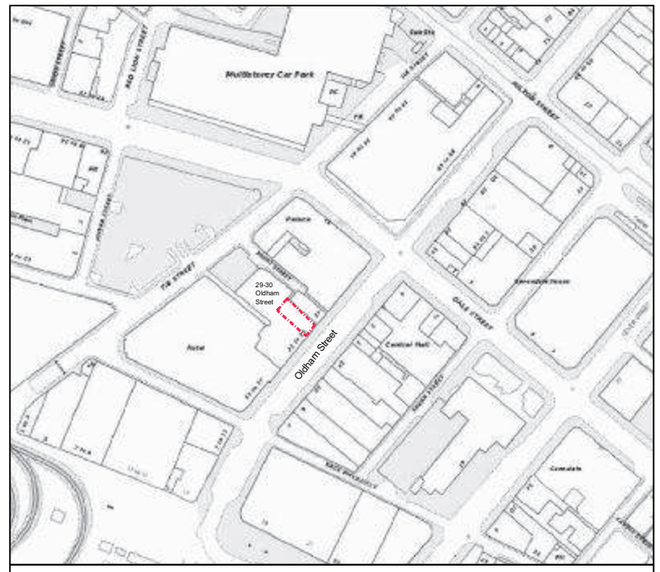

Location Plan Scale 1:1250



Artwork and Specification



Proposed Front Elevation
(Scale 1:50)

0 1m 2m 3m 4m 5m

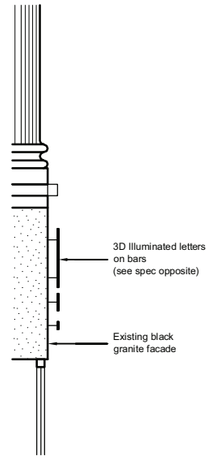

Proposed Section
(Scale 1:20)

PROJECT:
Paul's Hair World
29-30 Oldham Street
Manchester
M1 1JG

DRAWING:
Proposed Location plan and
Shop Signage Elevation

SCALE:	DATE:	DRAWING NO:	REVISION:
1:50 @ A1	23.07.14.	1414-01	

Jovinka Architectural Services
148 King Street
Dukinfield
Cheshire
SK16 4TH

Mobile: 07821938400

johnelliott@jovinka.co.uk