
PLANNING DRAWINGS
All dimensions are to be checked by client. Any discrepancies are to be reported to the Architect. This drawing to be Read in Conjunction with all associated Architects or Consultants Details & Specifications. This drawing is for illustrative purposes only and does not form part of any contract.

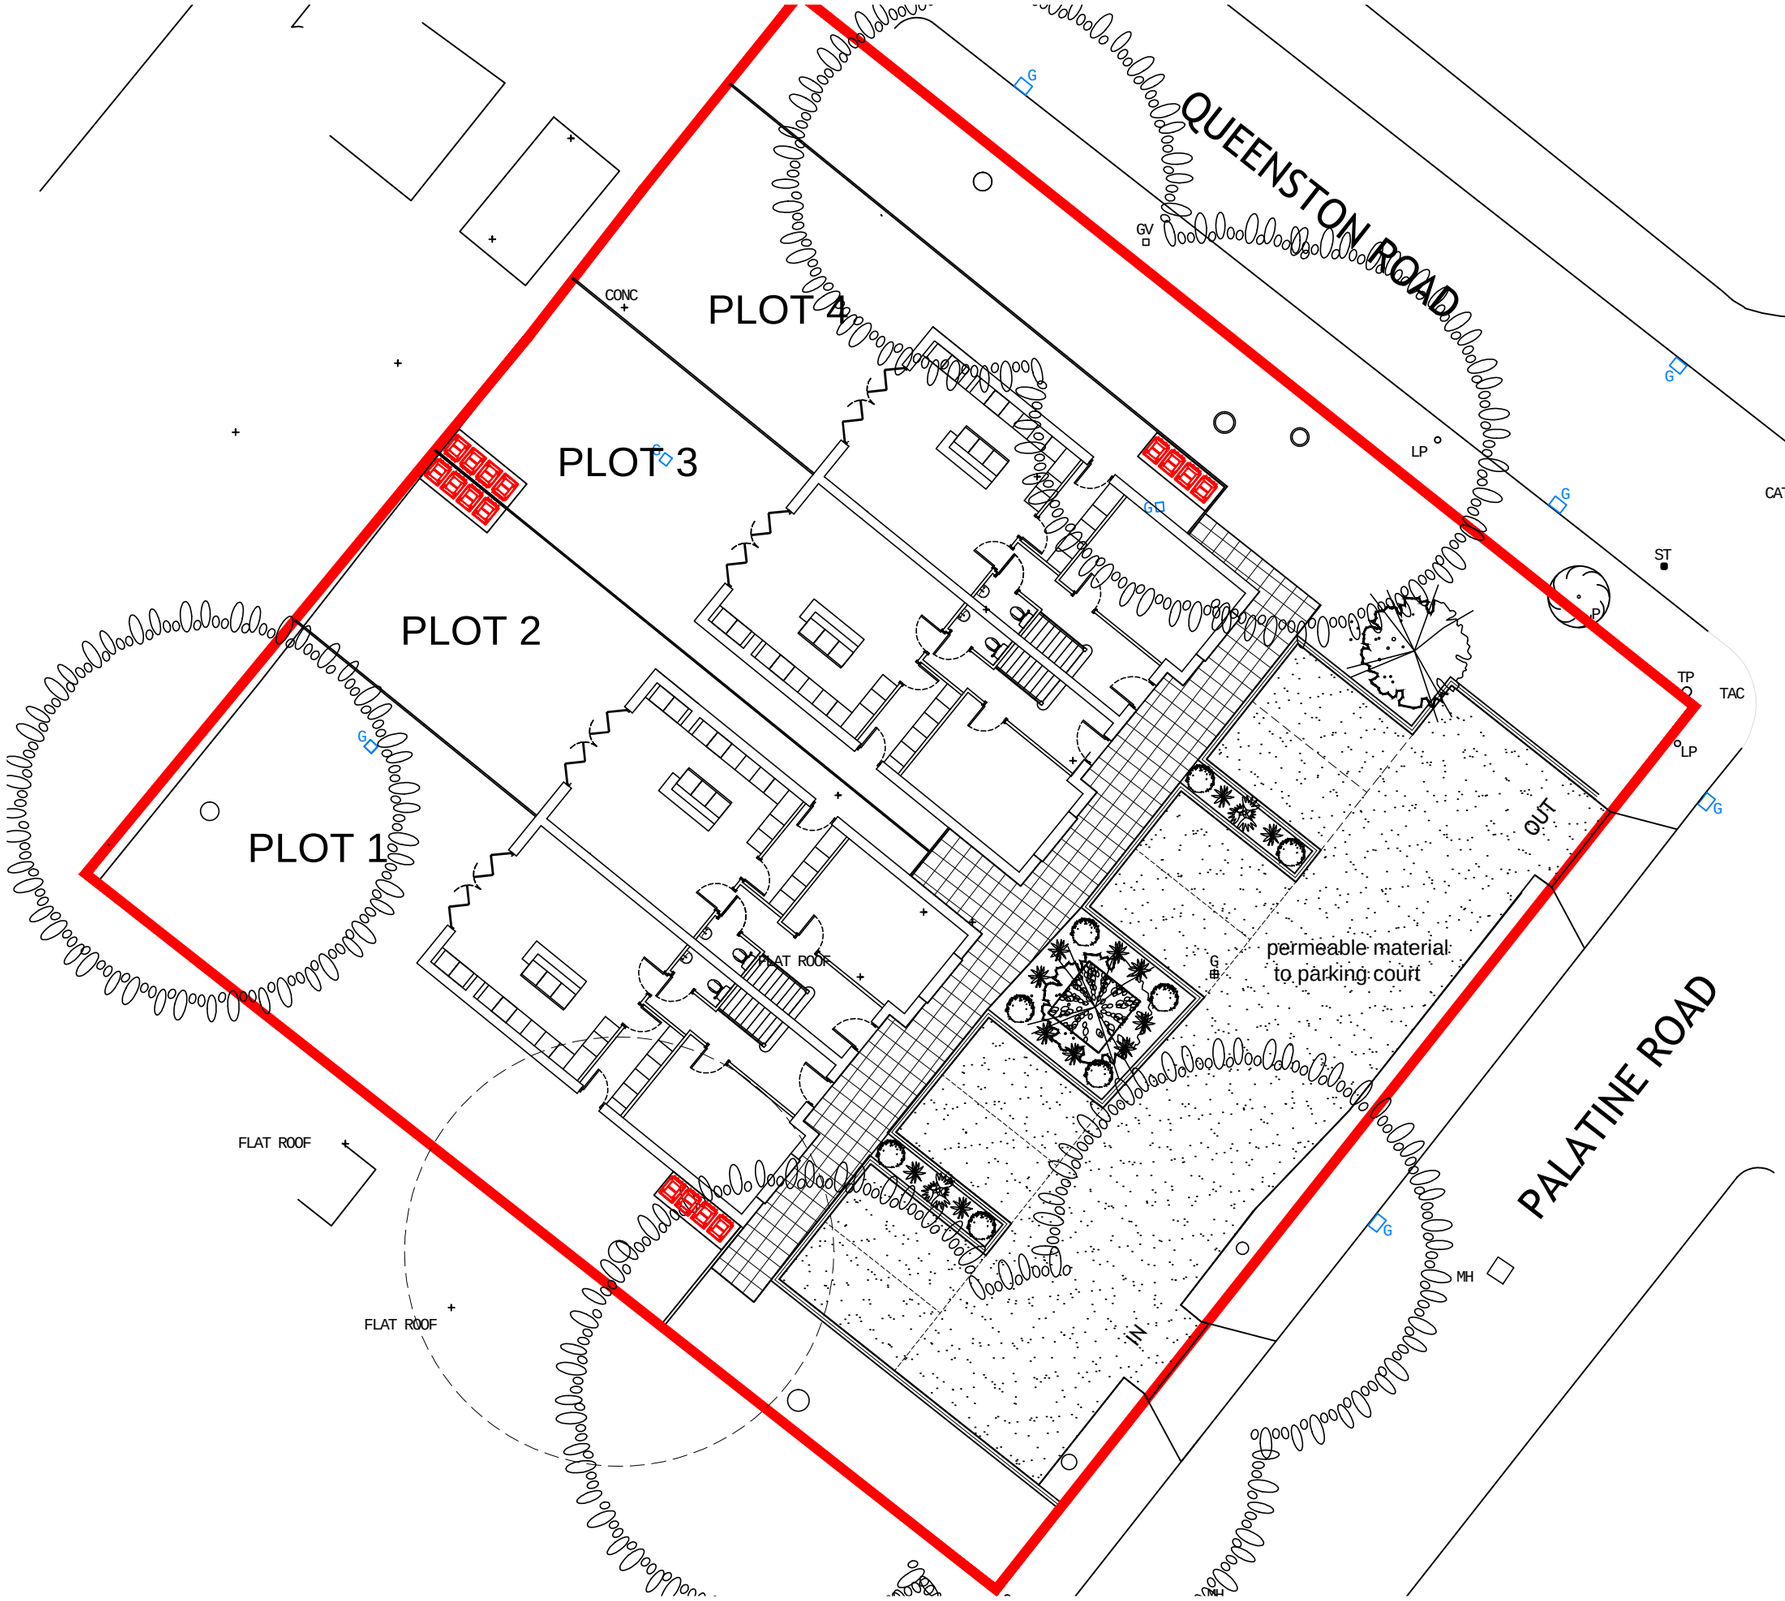

Date.	Revision.	By.	No.
29.11.13	Location of Bin Storage added.	VJB	A

trinity architecture
Trinity Architecture and Design Ltd
3 St. Georges Court. Dairyhouse Lane
Altrincham Business Park. Altrincham.
Cheshire. WA14 5UA.
Tel No. 0161 928 0051 Fax No. 0161 928 0172
Email. architects@trinityarchitecture.co.uk

Proposed development at. Former Peace Inn Hotel
No.140 Palatine Rd, Didsbury

Client. ACO Developments Ltd

Drawing title. Site Layout

Status. Planning	Date. August 2013	
Scale. 1:200 @ A3	Drawn. PGJA	Checked. TA&D
Job No. T13-23	Drawing No. 02	Revision. A

© This drawing and the building works depicted therein are the copyright of Trinity Architecture and Design Ltd and may not be used, copied or amended except by written permission.