




EXISTING REAR ELEVATION.

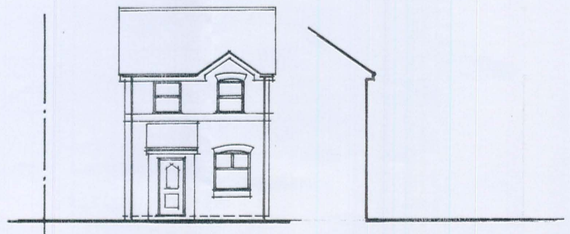


EXISTING FRONT ELEVATION

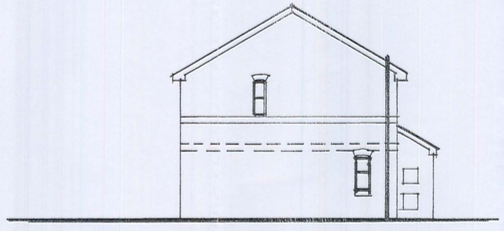


EXISTING SIDE ELEVATIONS.

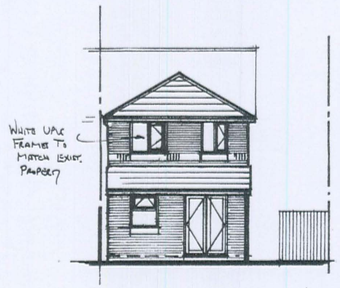


PROPOSED REAR ELEVATION.

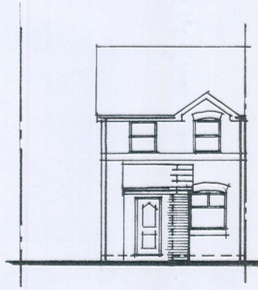


PROPOSED FRONT ELEVATION.

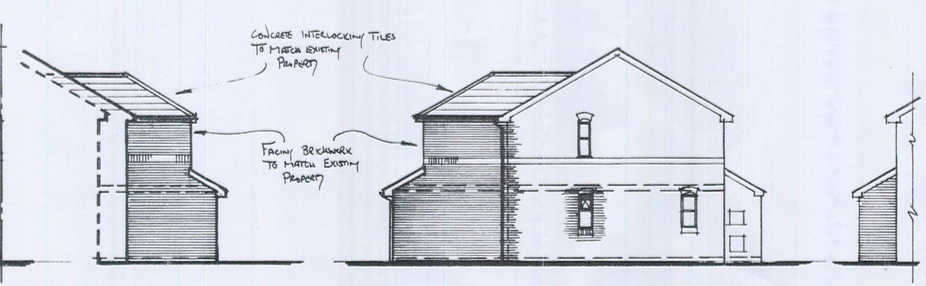


PROPOSED SIDE ELEVATIONS

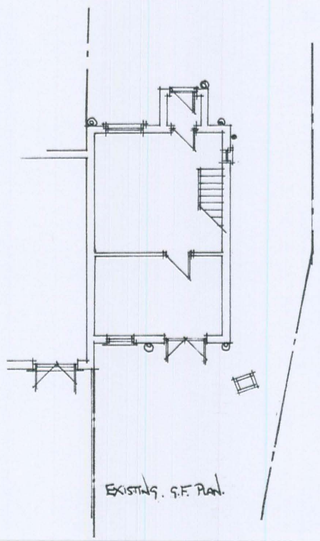


EXISTING G.F. PLAN.

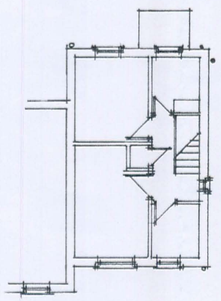


EXISTING F.F. PLAN.

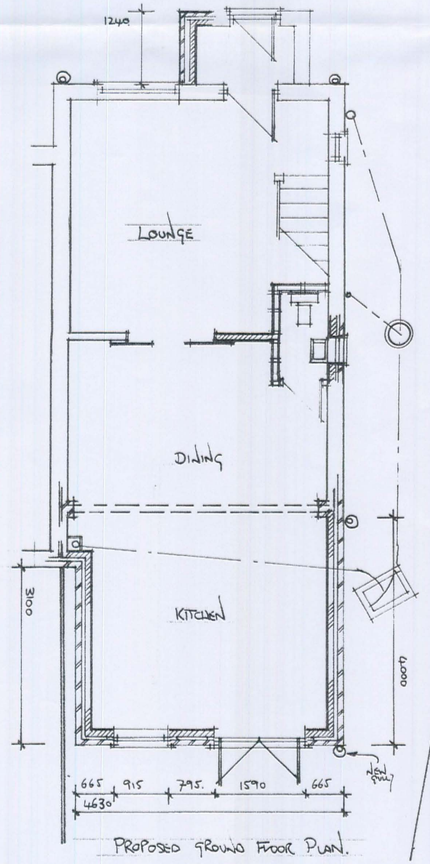

PROPOSED GROUND FLOOR PLAN.

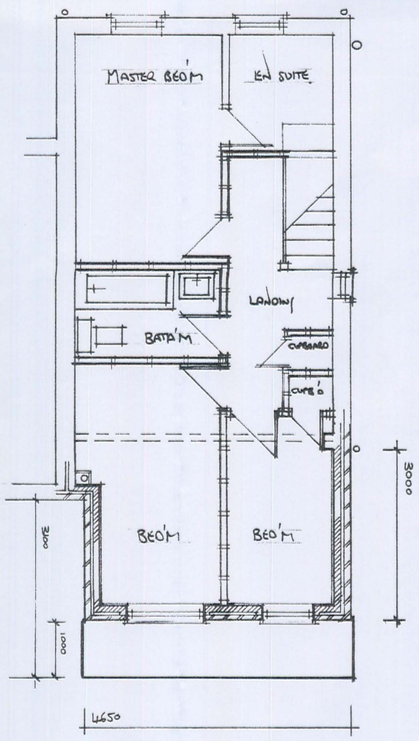

PROPOSED FIRST FLOOR PLAN.

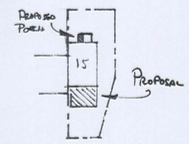

SITE PLAN
1:500.

PLANNING AND BUILDING CONTROL
09 JUN 2014

* AMENDED TO SUIT LA ~~REQ~~ PLANNING RESUBMISSION 31/5/14
* AMENDED TO INC FOR PORCH ALTERATION 31/5/14

Mr & Mrs. DSOUZA

PROPOSED TWO STOREY REAR EXT. & PORCH ALTERATION.

AT.
N°15 BRACEWELL CLOSE
GORTON
MANCHESTER
M12 5WQ

A.J. DESIGN LTD
25 GRANTHAM COURT
STOCKPORT ROAD
DENTON M34 6HH.
TEL Nº 0161 337 0874
EMAIL gjdesignlimited@gmail.com

SCALE 1:100 1:50 1:500

DATE 31/5/14

DWG NO. LD01 (A)