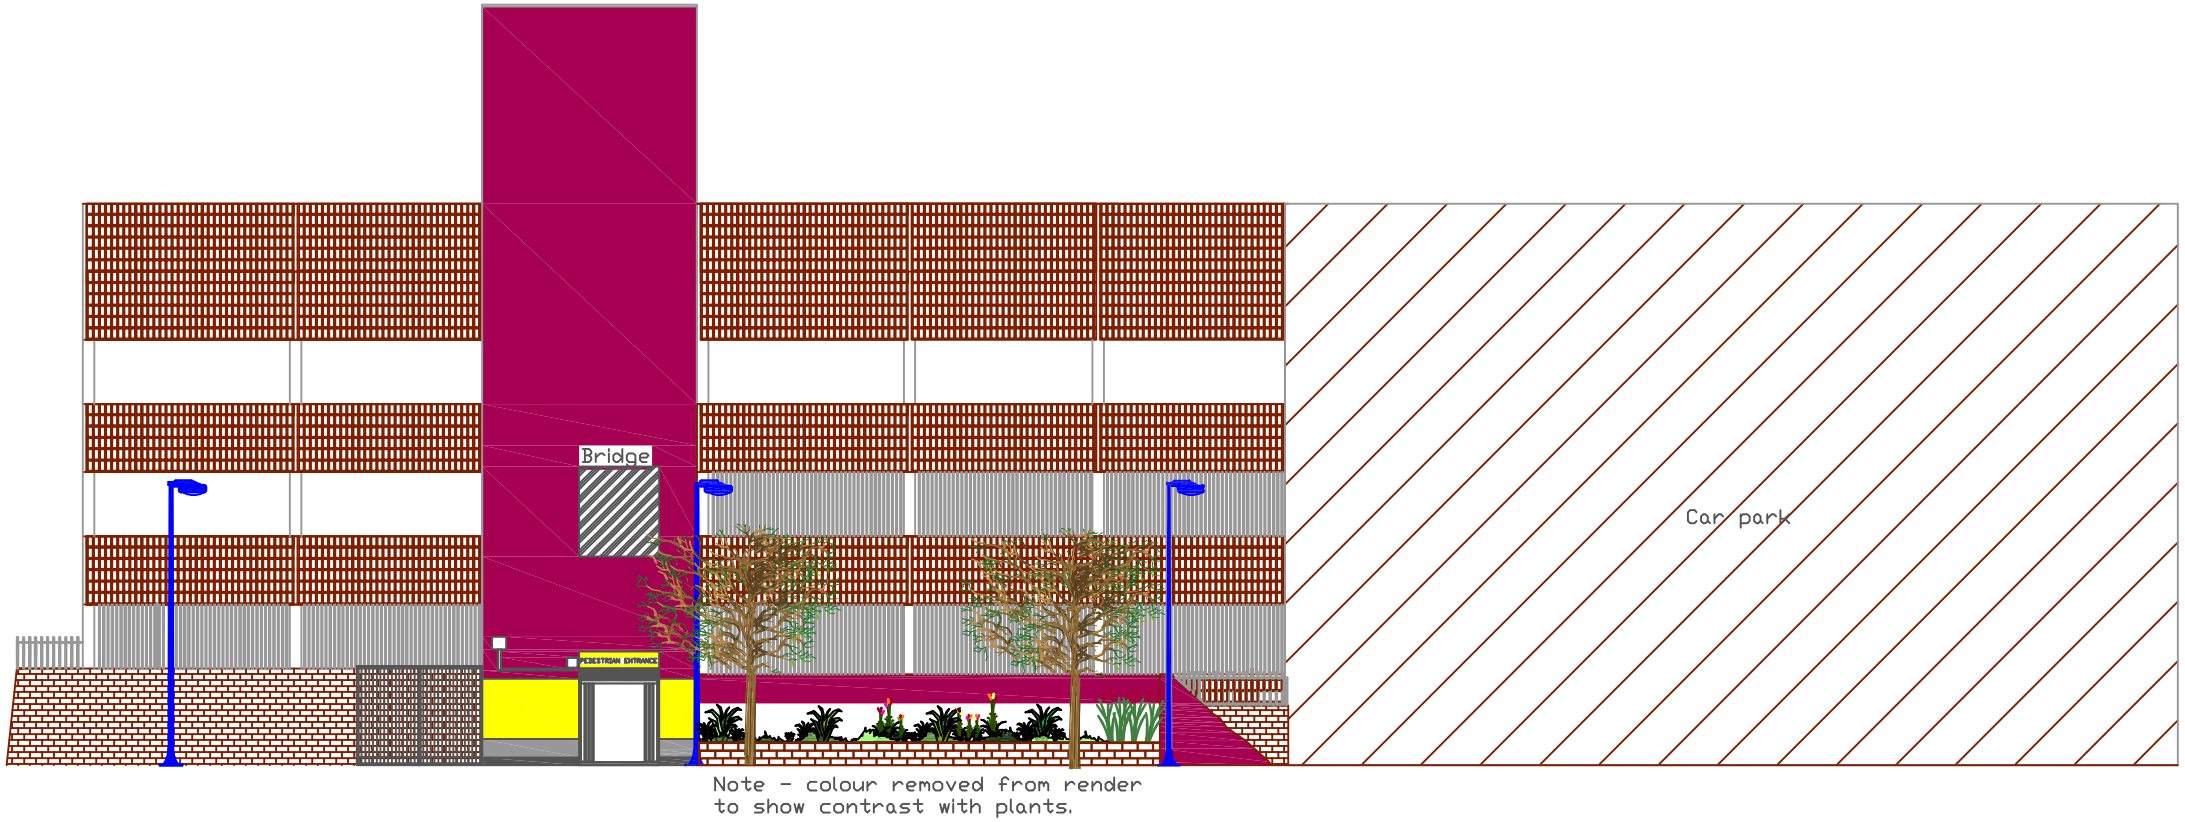

Note - colour removed from render to show contrast with plants.

Front elevation

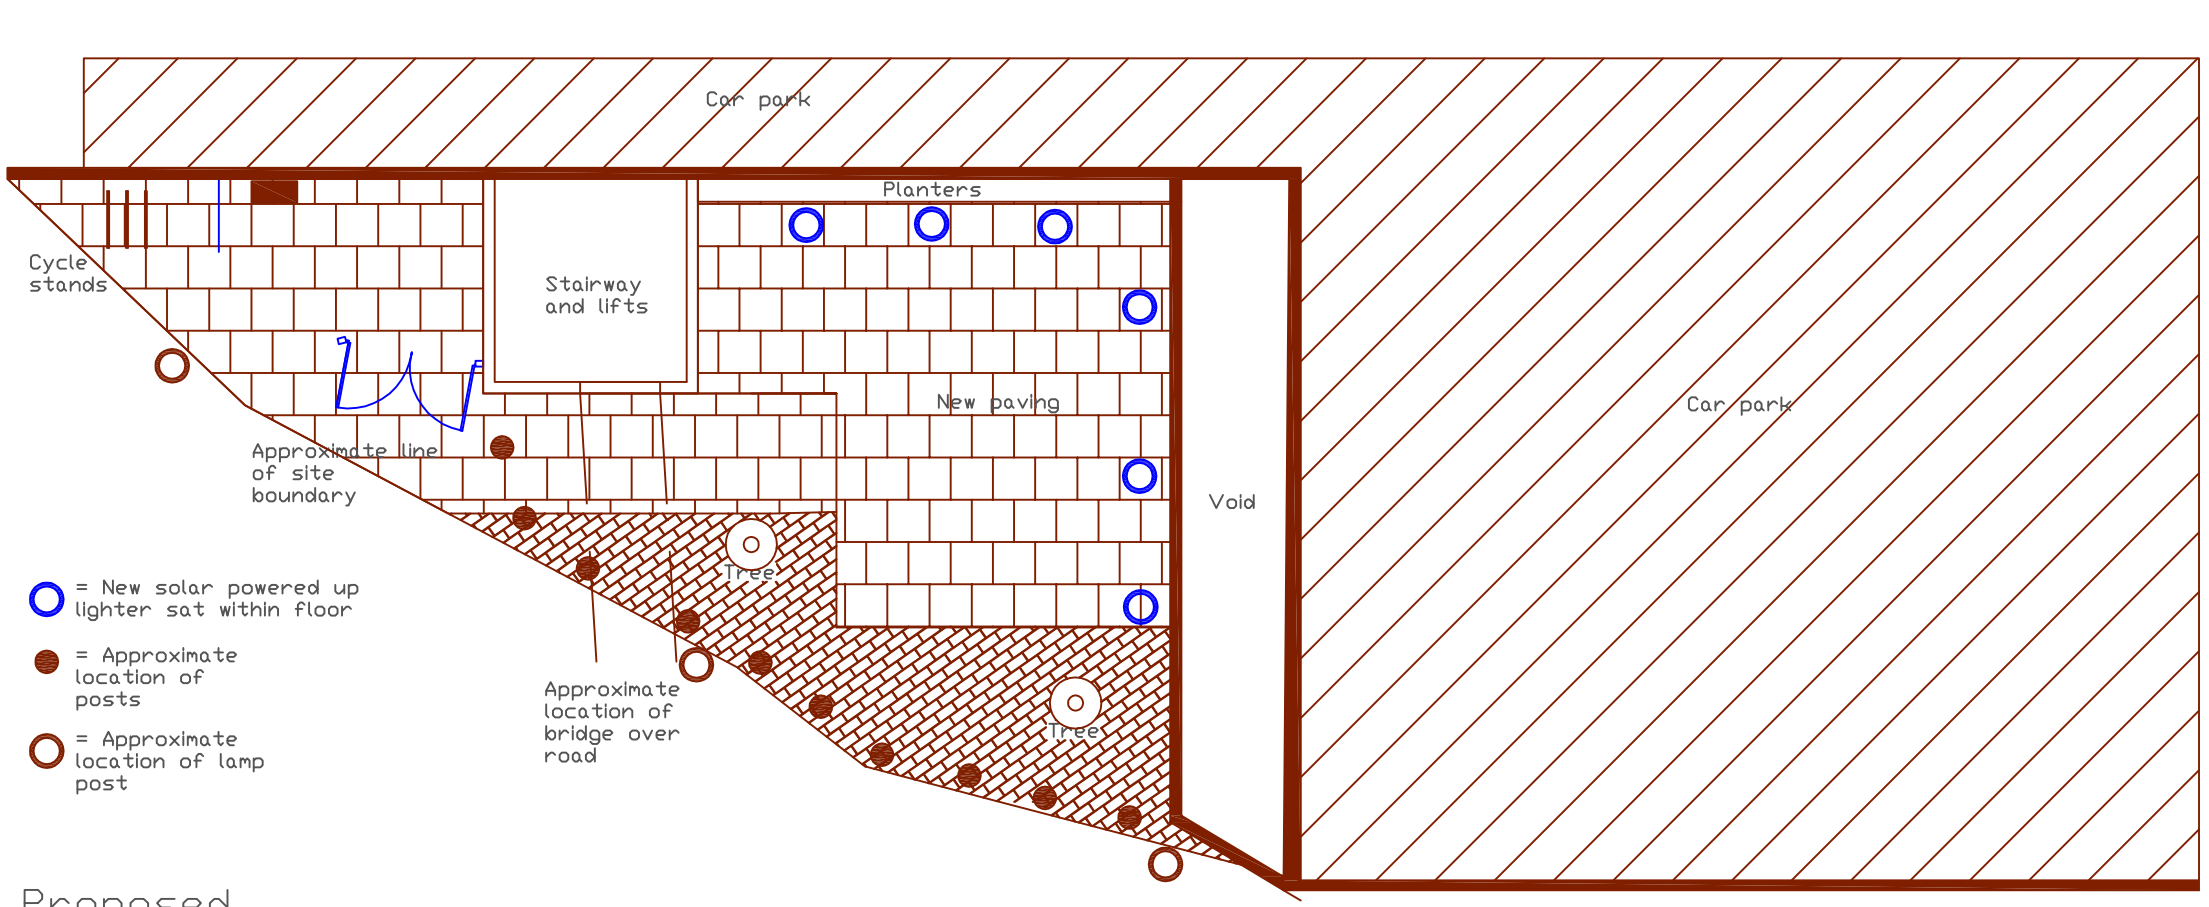

Proposed

Demolish existing WC block, retain wall at RHS (SE to confirm structure).

Render exposed elevations and paint to match in with other render.

Supply and install new concrete flag stoned to the area.

Supply and install new concrete planters filled with soil.

Supply and install low maintenance plants/bushes in accordance with local authority discussions.

Client to consider:
Planters?
Grassed areas?
Water feature?
Ground light fittings (solar)?
Sculpture?
Floor finish?

Notes

THE DRAWING MUST NOT BE RELIED UPON IN TERMS OF DIMENSIONS AND SCALE.

WAINWRIGHT & CO.
CHARTERED SURVEYORS

13/14 Park Place
Leeds
LS1 2SJ

Client

NCP CAR PARKS

Property

NCP Car park
Church Street
Manchester
M4 1LX

Drawing

Proposed works

Job No.	DWG No.	Revision.
WACBLD/065	02	-

Scale	Date	Drawn	Checked
1:200@A3	Feb 14	GW	-