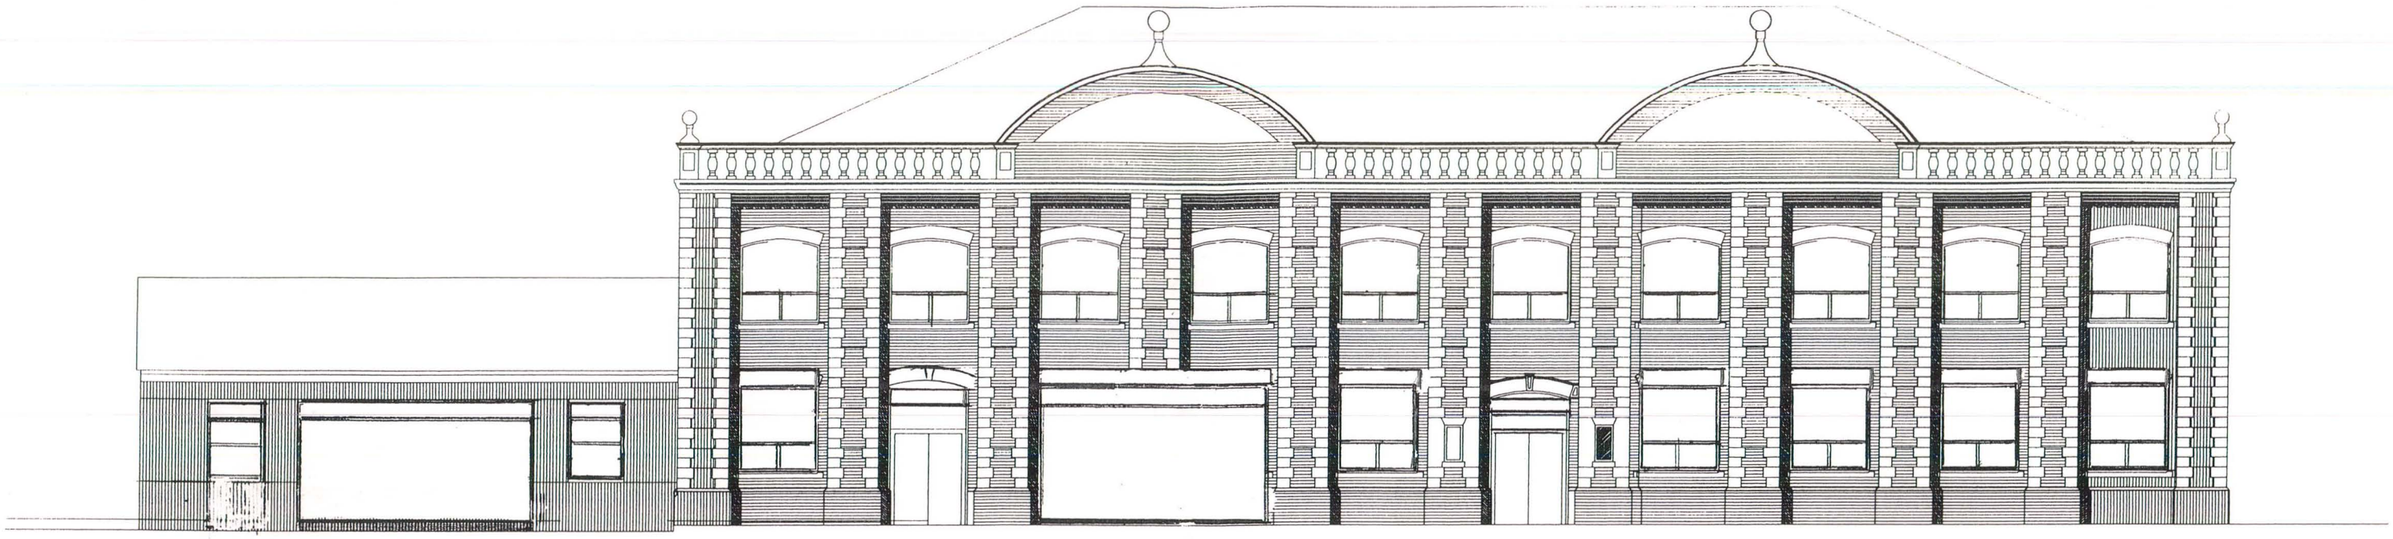

FRONT ELEVATION



SIDE ELEVATION (NORTH)



SIDE ELEVATION (SOUTH)

PLANNING AND BUILDING CONTROL
28 FEB 2014

Thompson Designs
Tel 0161 705 1458 Mob 07884 318634

Sheet 5
Proposed Front/Side Elevations
Woodlands Mill
Hazelbottom Road.
Manchester M8 0GQ
Scale 1 : 200 Date February 2014

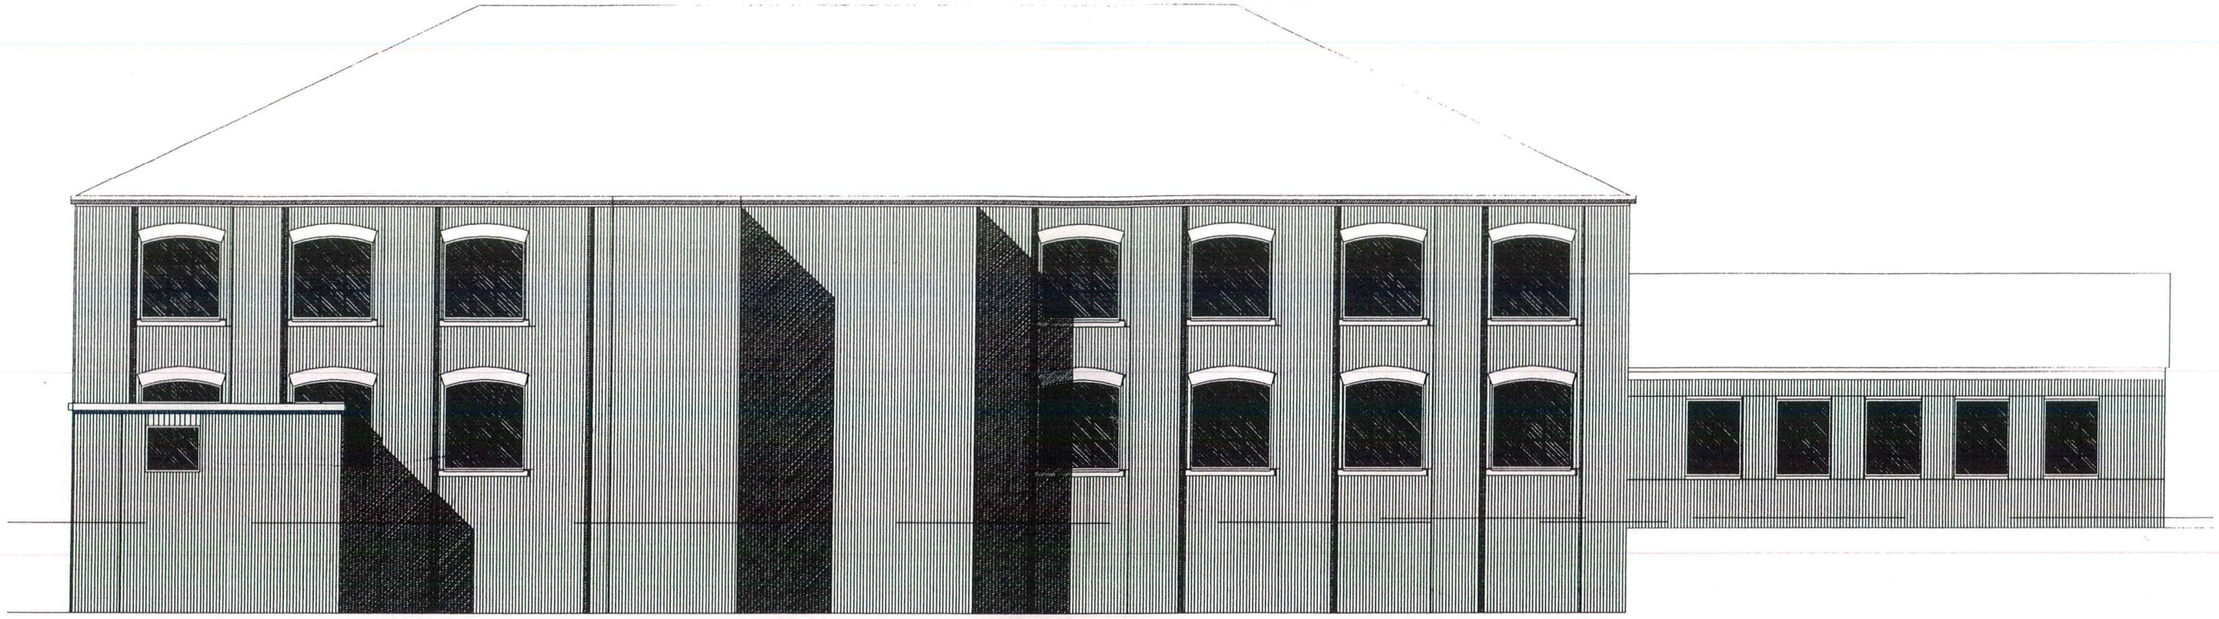

REAR ELEVATION

Windows double glazed
with white upvc frames

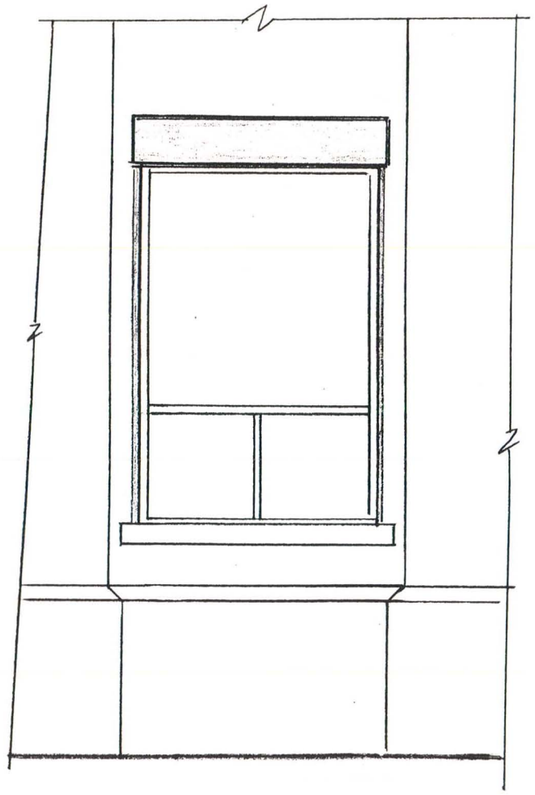

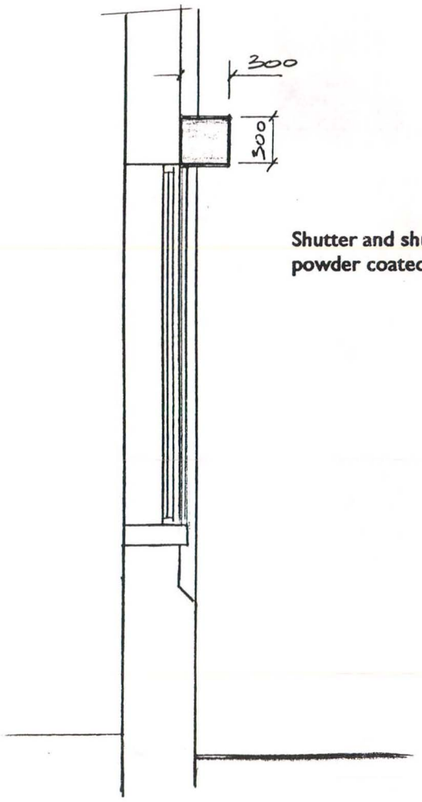

Shutter and shutter box
powder coated RAL

TYPICAL ROLLER SHUTTER DETAIL

PLANNING AND
BUILDING CONTROL
28 FEB 2014

Thompson Designs
Tel 0161 705 1458 Mob 07884 318634

Sheet 6
Proposed Rear Elevation
Woodlands Mill
Hazelbottom Road.
Manchester M8 0GQ
Scale 1 : 200 Date February 2014

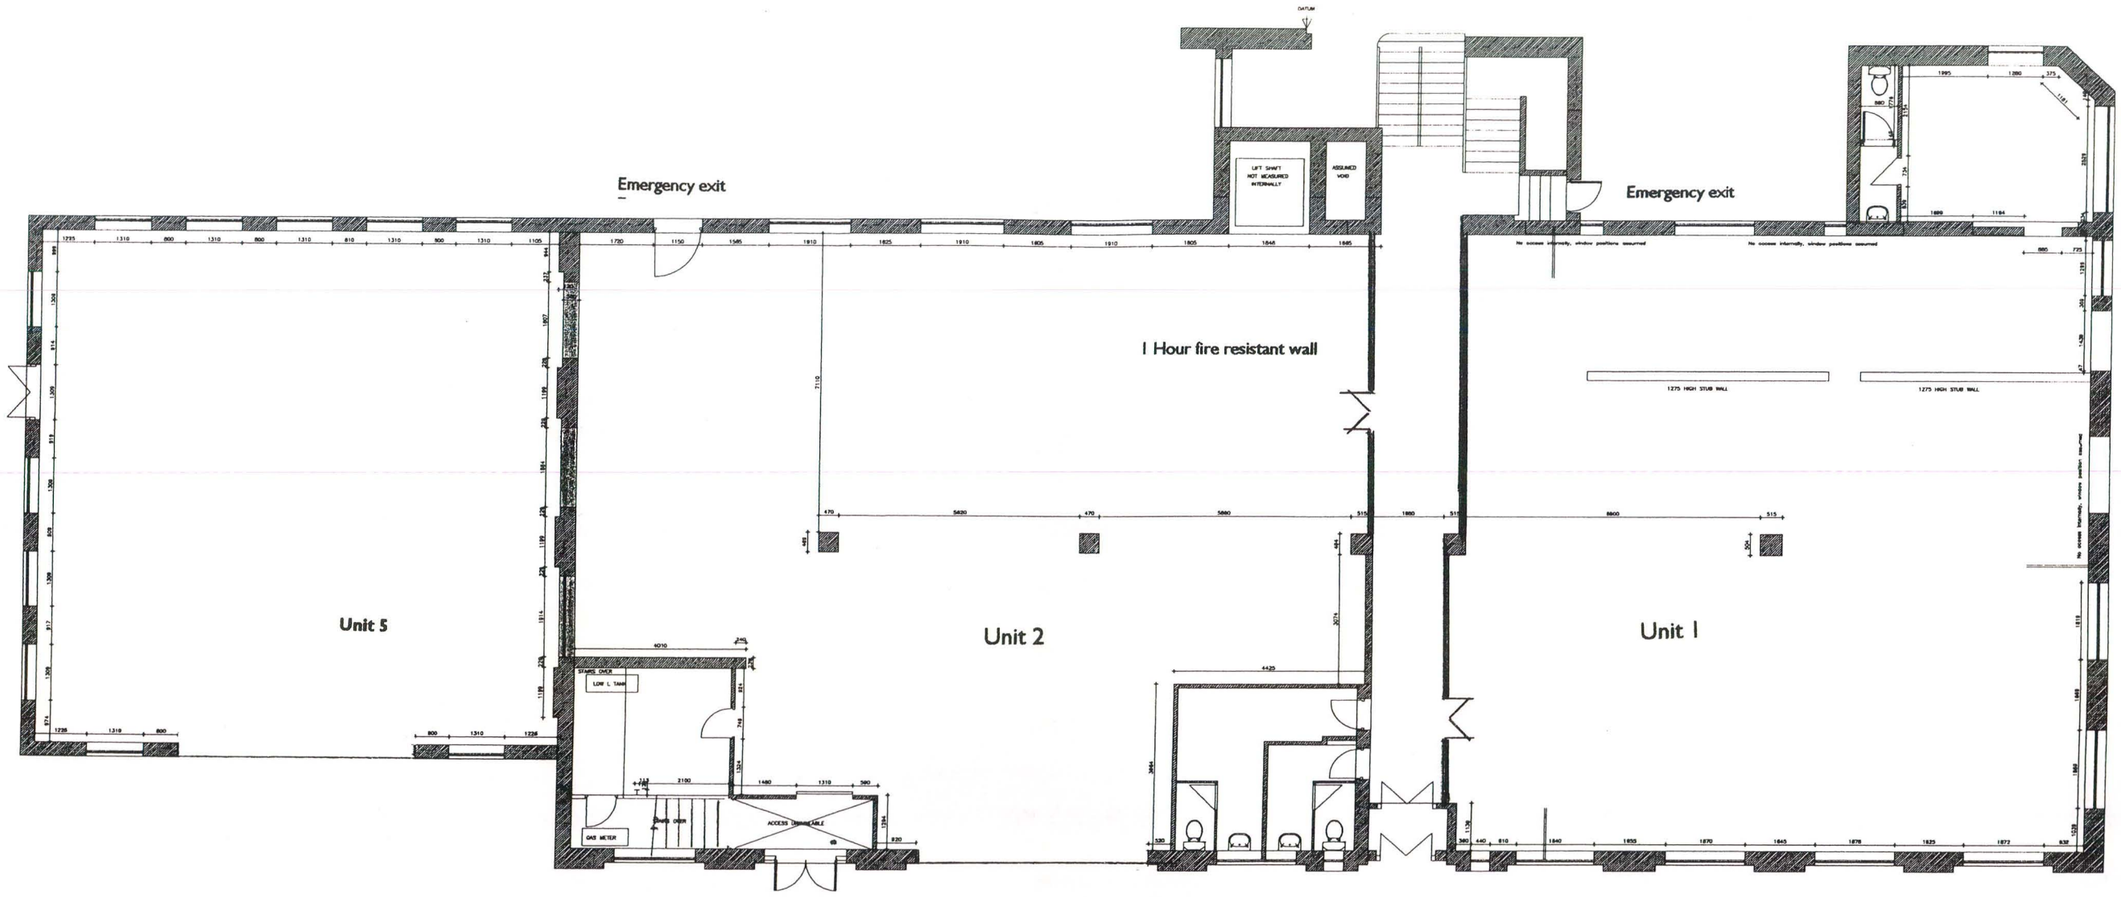

GF LEVEL

Thompson Designs

Tel 0161 705 1458 Mob 07884 318634

Sheet 7
Proposed Ground Floor Plan
Woodlands Mill
Hazelbottom Road.
Manchester M8 0GQ
Scale 1 : 200 Date February 2014

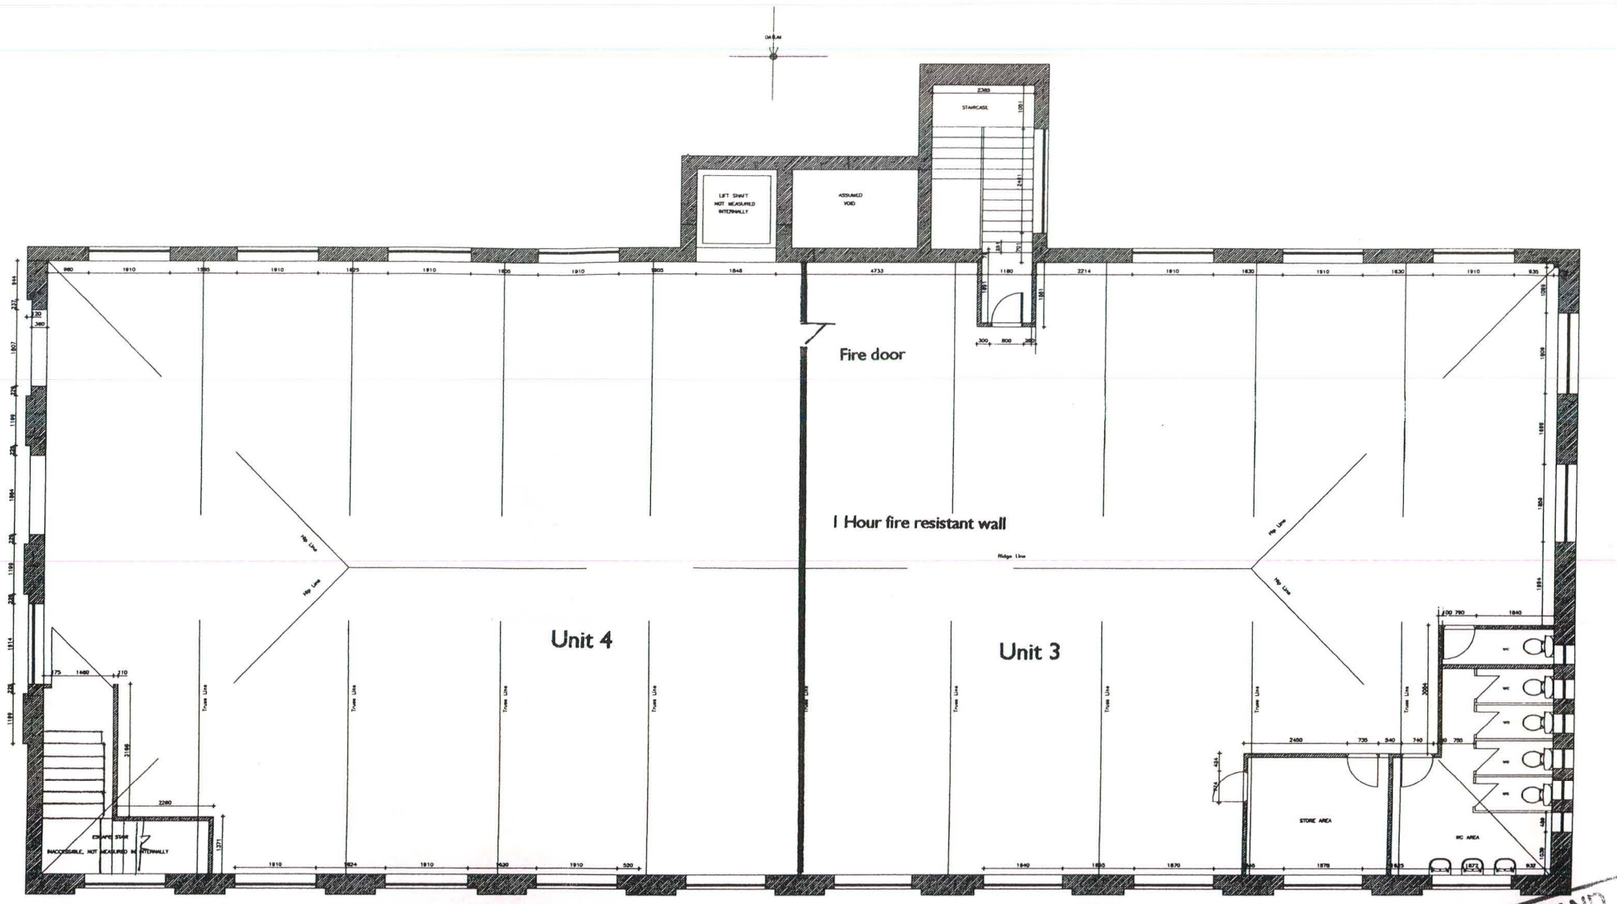

FIRST FLOOR LEVEL

PLANNING AND BUILDING CONTROL
28 FEB 2014

Thompson Designs
Tel 0161 705 1458 Mob 07884 318634

Sheet 8
Proposed First Floor Plan
Woodlands Mill
Hazelbottom Road.
Manchester M8 0GQ
Scale 1 : 200 Date February 2014