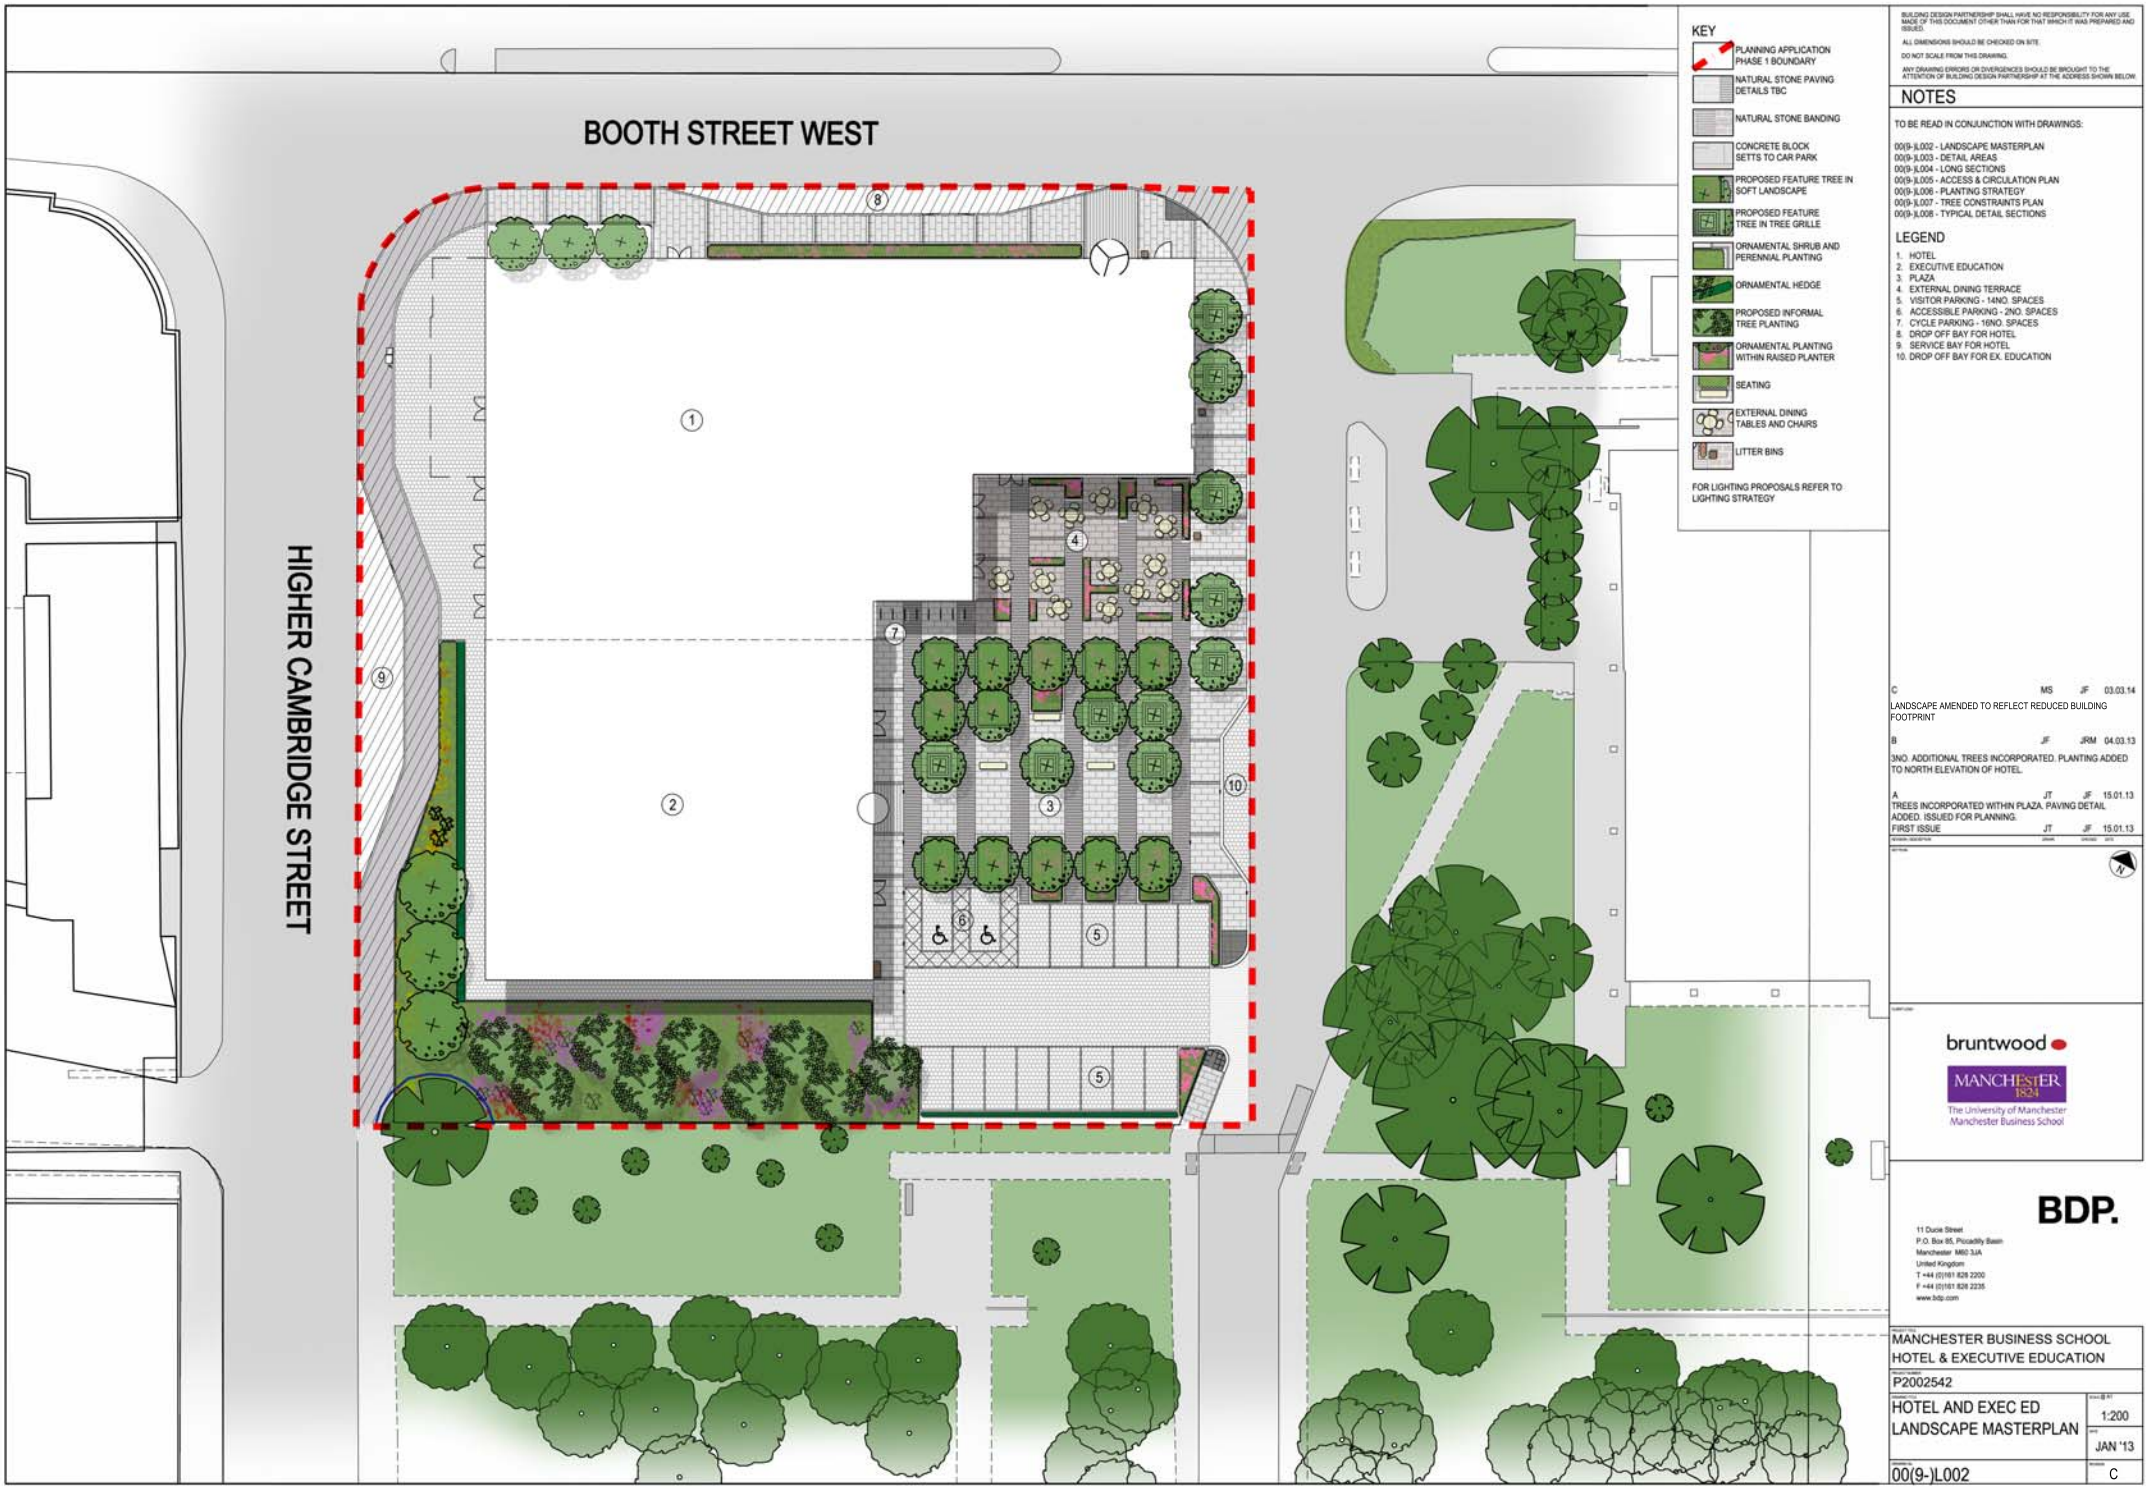


KEY

- PLANNING APPLICATION PHASE 1 BOUNDARY
- NATURAL STONE PAVING DETAILS TBC
- NATURAL STONE BANDING
- CONCRETE BLOCK SETTS TO CAR PARK
- PROPOSED FEATURE TREE IN SOFT LANDSCAPE
- PROPOSED FEATURE TREE IN TREE GRILLE
- ORNAMENTAL SHRUB AND PERENNIAL PLANTING
- ORNAMENTAL HEDGE
- PROPOSED INFORMAL TREE PLANTING
- ORNAMENTAL PLANTING WITHIN RAISED PLANTER
- SEATING
- EXTERNAL DINING TABLES AND CHAIRS
- LITTER BINS

FOR LIGHTING PROPOSALS REFER TO LIGHTING STRATEGY

BUILDING DESIGN PARTNERSHIP SHALL HAVE NO RESPONSIBILITY FOR ANY USE MADE OF THIS DOCUMENT OTHER THAN FOR THAT WHICH IT WAS PREPARED AND ISSUED.

ALL DIMENSIONS SHOULD BE CHECKED ON SITE.

DO NOT SCALE FROM THIS DRAWING.

ANY DRAWING ERRORS OR DIVERGENCES SHOULD BE BROUGHT TO THE ATTENTION OF BUILDING DESIGN PARTNERSHIP AT THE ADDRESS SHOWN BELOW.

NOTES

TO BE READ IN CONJUNCTION WITH DRAWINGS:

00(9-)L002 - LANDSCAPE MASTERPLAN
00(9-)L003 - DETAIL AREAS
00(9-)L004 - LONG SECTIONS
00(9-)L005 - ACCESS & CIRCULATION PLAN
00(9-)L006 - PLANTING STRATEGY
00(9-)L007 - TREE CONSTRAINTS PLAN
00(9-)L008 - TYPICAL DETAIL SECTIONS

LEGEND

1. HOTEL
2. EXECUTIVE EDUCATION
3. PLAZA
4. EXTERNAL DINING TERRACE
5. VISITOR PARKING - 14NO. SPACES
6. ACCESSIBLE PARKING - 2NO. SPACES
7. CYCLE PARKING - 16NO. SPACES
8. DROP OFF BAY FOR HOTEL
9. SERVICE BAY FOR HOTEL
10. DROP OFF BAY FOR EX. EDUCATION

C	MS	JF	03.03.14

LANDSCAPE AMENDED TO REFLECT REDUCED BUILDING FOOTPRINT

B	JF	JRM	04.03.13

3NO. ADDITIONAL TREES INCORPORATED. PLANTING ADDED TO NORTH ELEVATION OF HOTEL.

A	JT	JF	15.01.13

TREES INCORPORATED WITHIN PLAZA. PAVING DETAIL ADDED. ISSUED FOR PLANNING.

FIRST ISSUE	JT	JF	15.01.13

bruntwood

MANCHESTER 1824
The University of Manchester
Manchester Business School

BDP.
11 Ducie Street
P.O. Box 85, Piccadilly Basin
Manchester M60 3JA
United Kingdom
T +44 (0)161 828 2200
F +44 (0)161 828 2235
www.bdp.com

MANCHESTER BUSINESS SCHOOL
HOTEL & EXECUTIVE EDUCATION

P2002542

HOTEL AND EXEC ED
LANDSCAPE MASTERPLAN

1:200

JAN '13

00(9-)L002

C