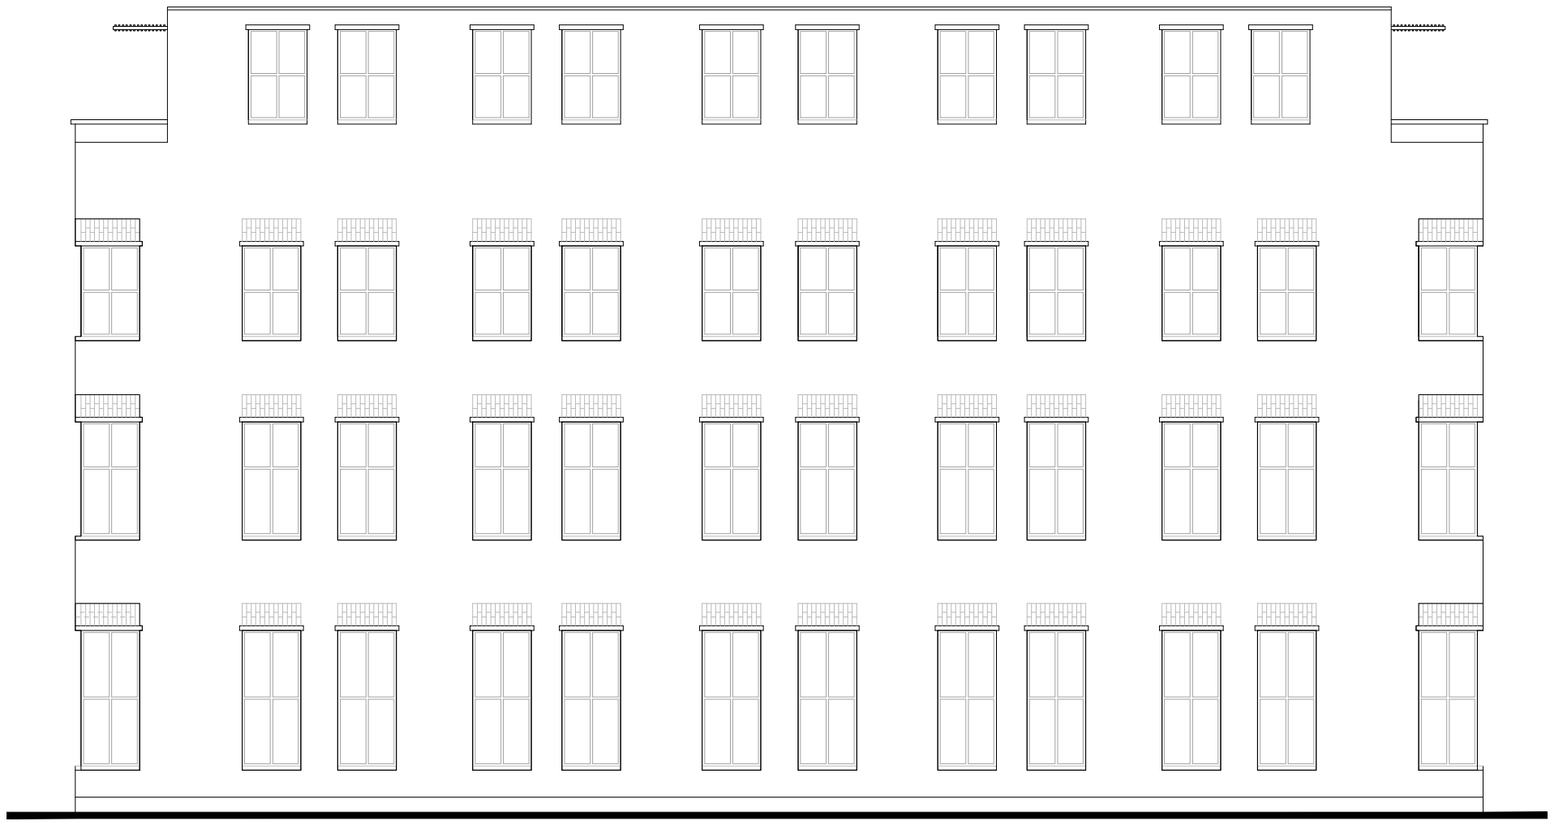


PROPOSED REAR ELEVATION

DO NOT SCALE THIS DRAWING, CHECK ALL DIMENSIONS ON SITE

This drawing is to be read in conjunction with all relevant specifications and drawings issued. For discrepencies or ommissions contact the client
The contractor is to check and verify all building and site dimensions and check levels before work commences

Date:	Revision:	Dr:

Client: MAYKE DEVELOPMENTS

Drawing Issue:

Project:
MAYFIELD MANSIONS
WHALLEY RANGE

Drawing Title:
PROPOSED REAR ELEVATION

Scale:	Drawing Nr:		
1:100 @ A3	RS_01-011		
Revision:	Drawn:	Authorised by:	Date:
-	DS	MS	03.11.13

Drawing Nr:

Drawing Title:

Project:

Client: