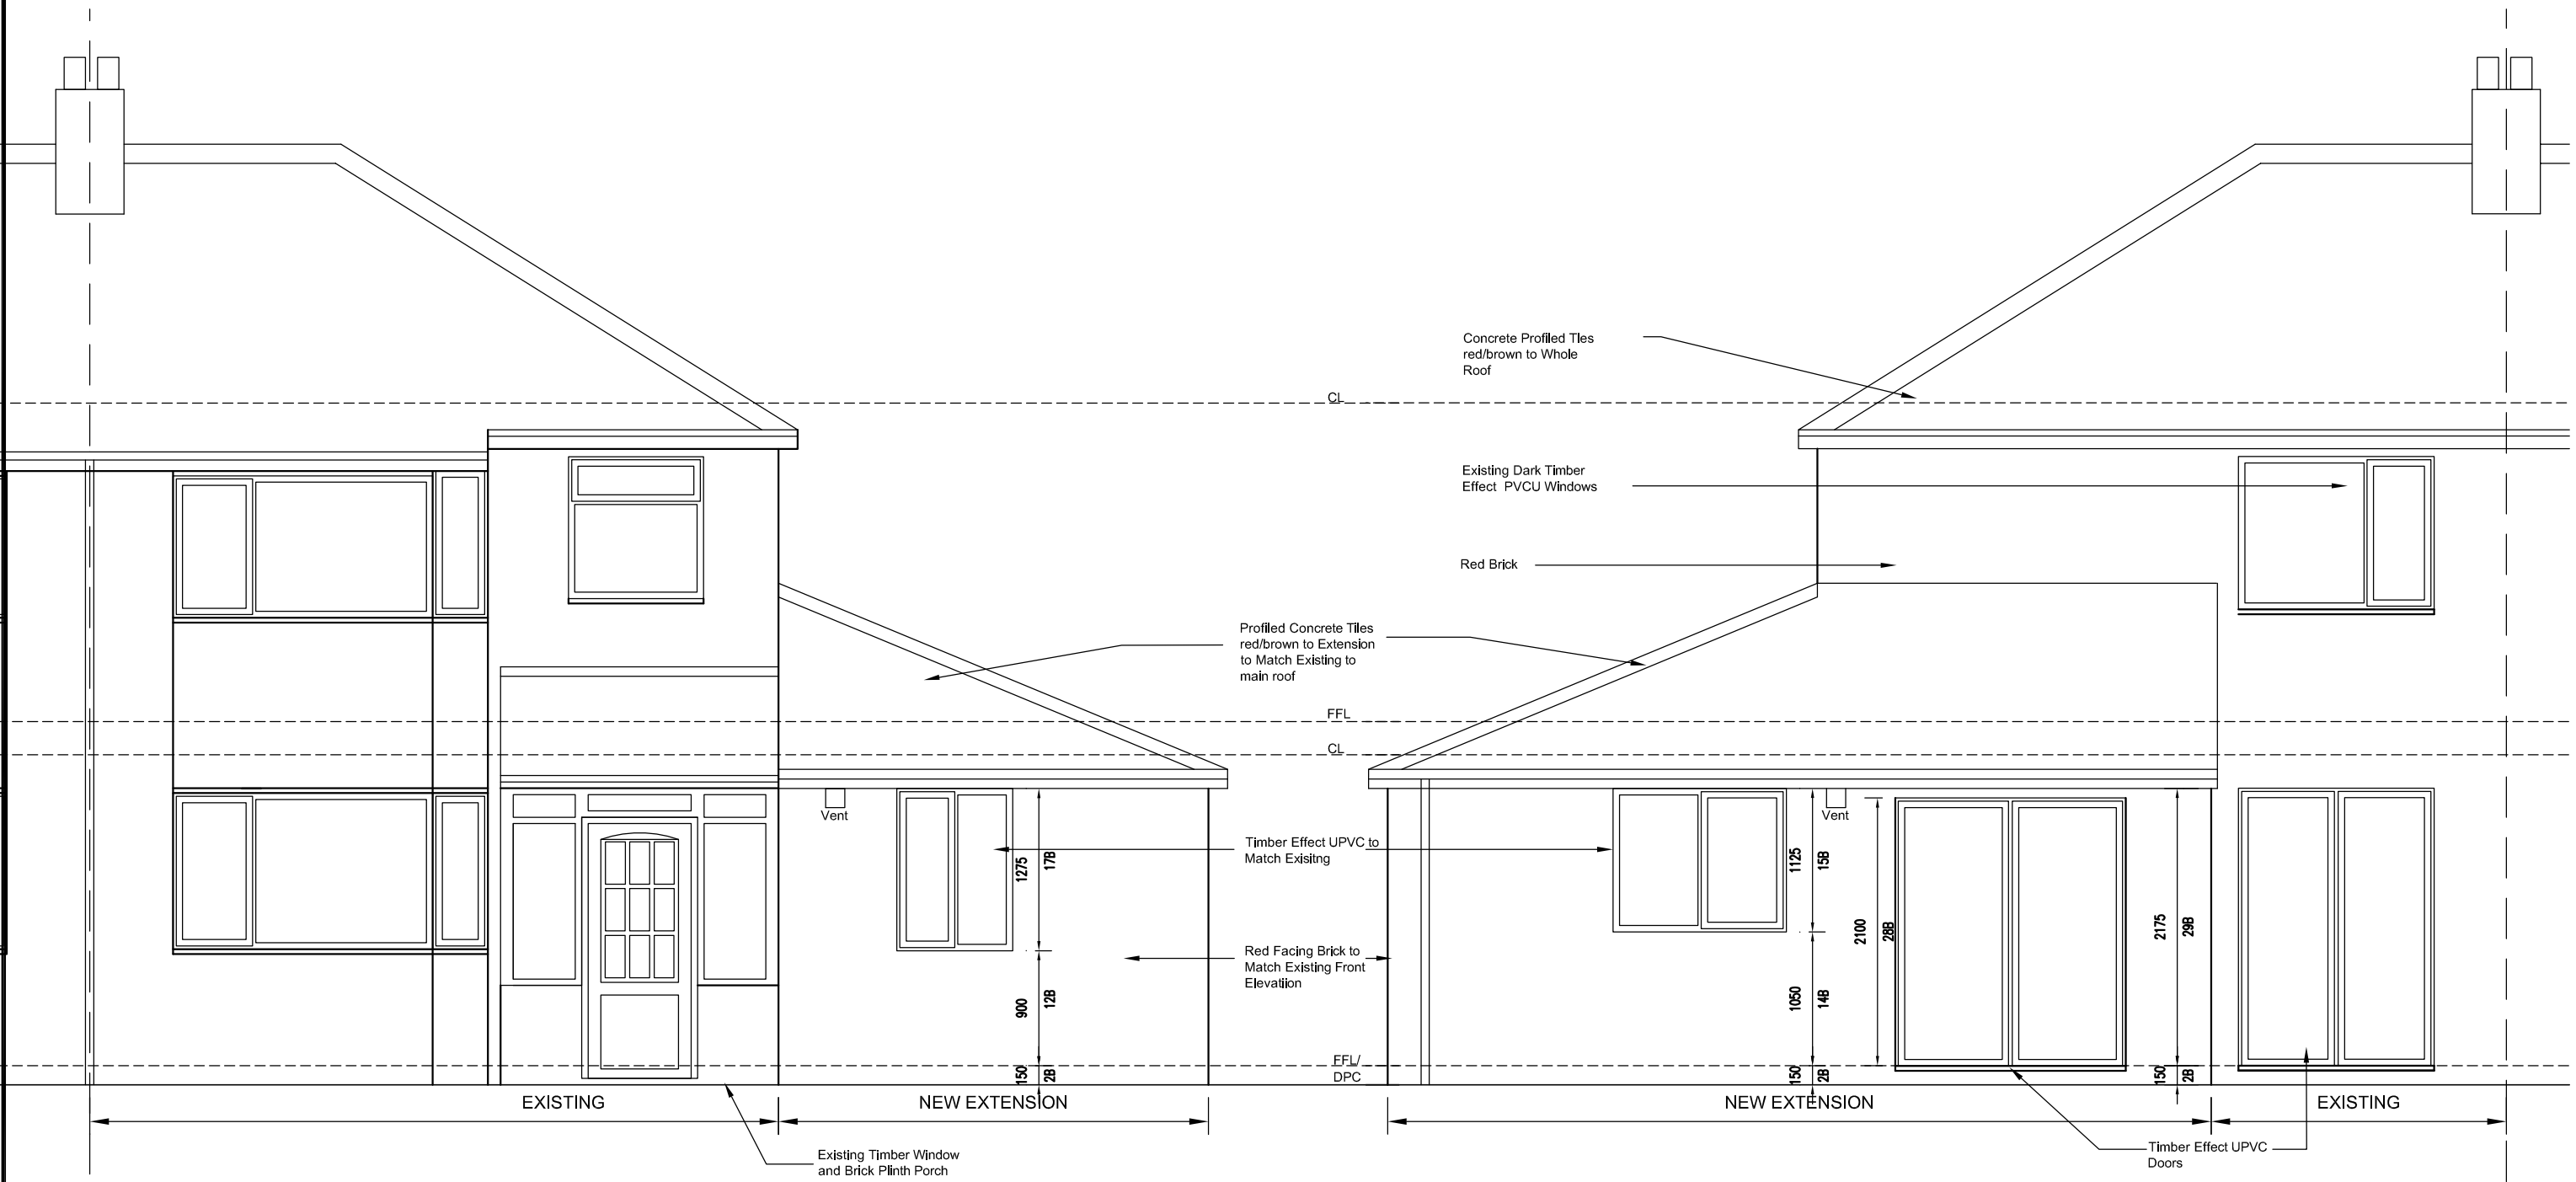

FRONT ELEVATION

REAR ELEVATION

34 RIVERTON ROAD

34 RIVERTON ROAD
PROPOSED ELEVATIONS
DRG:00-07 SCALE 1:50@A3 MAR 14 REV 0